ORIGINAL INVENTORY 08/20/40 CEG	DATE	5 YR INV	SLD REV	BMP	EMP	INV	SLD REV
		04/19/10	04/30/10	0.000	5.304	08/01/11 METRIC	08/05/11 HSA
	BY	METRIC	HSA	1.124	1.124		05/06/11 METRIC

INTERIM REVISIONS

STRAIGHT LINE DIAGRAM OF ROAD INVENTORY

FLORIDA DEPARTMENT OF TRANSPORTATION
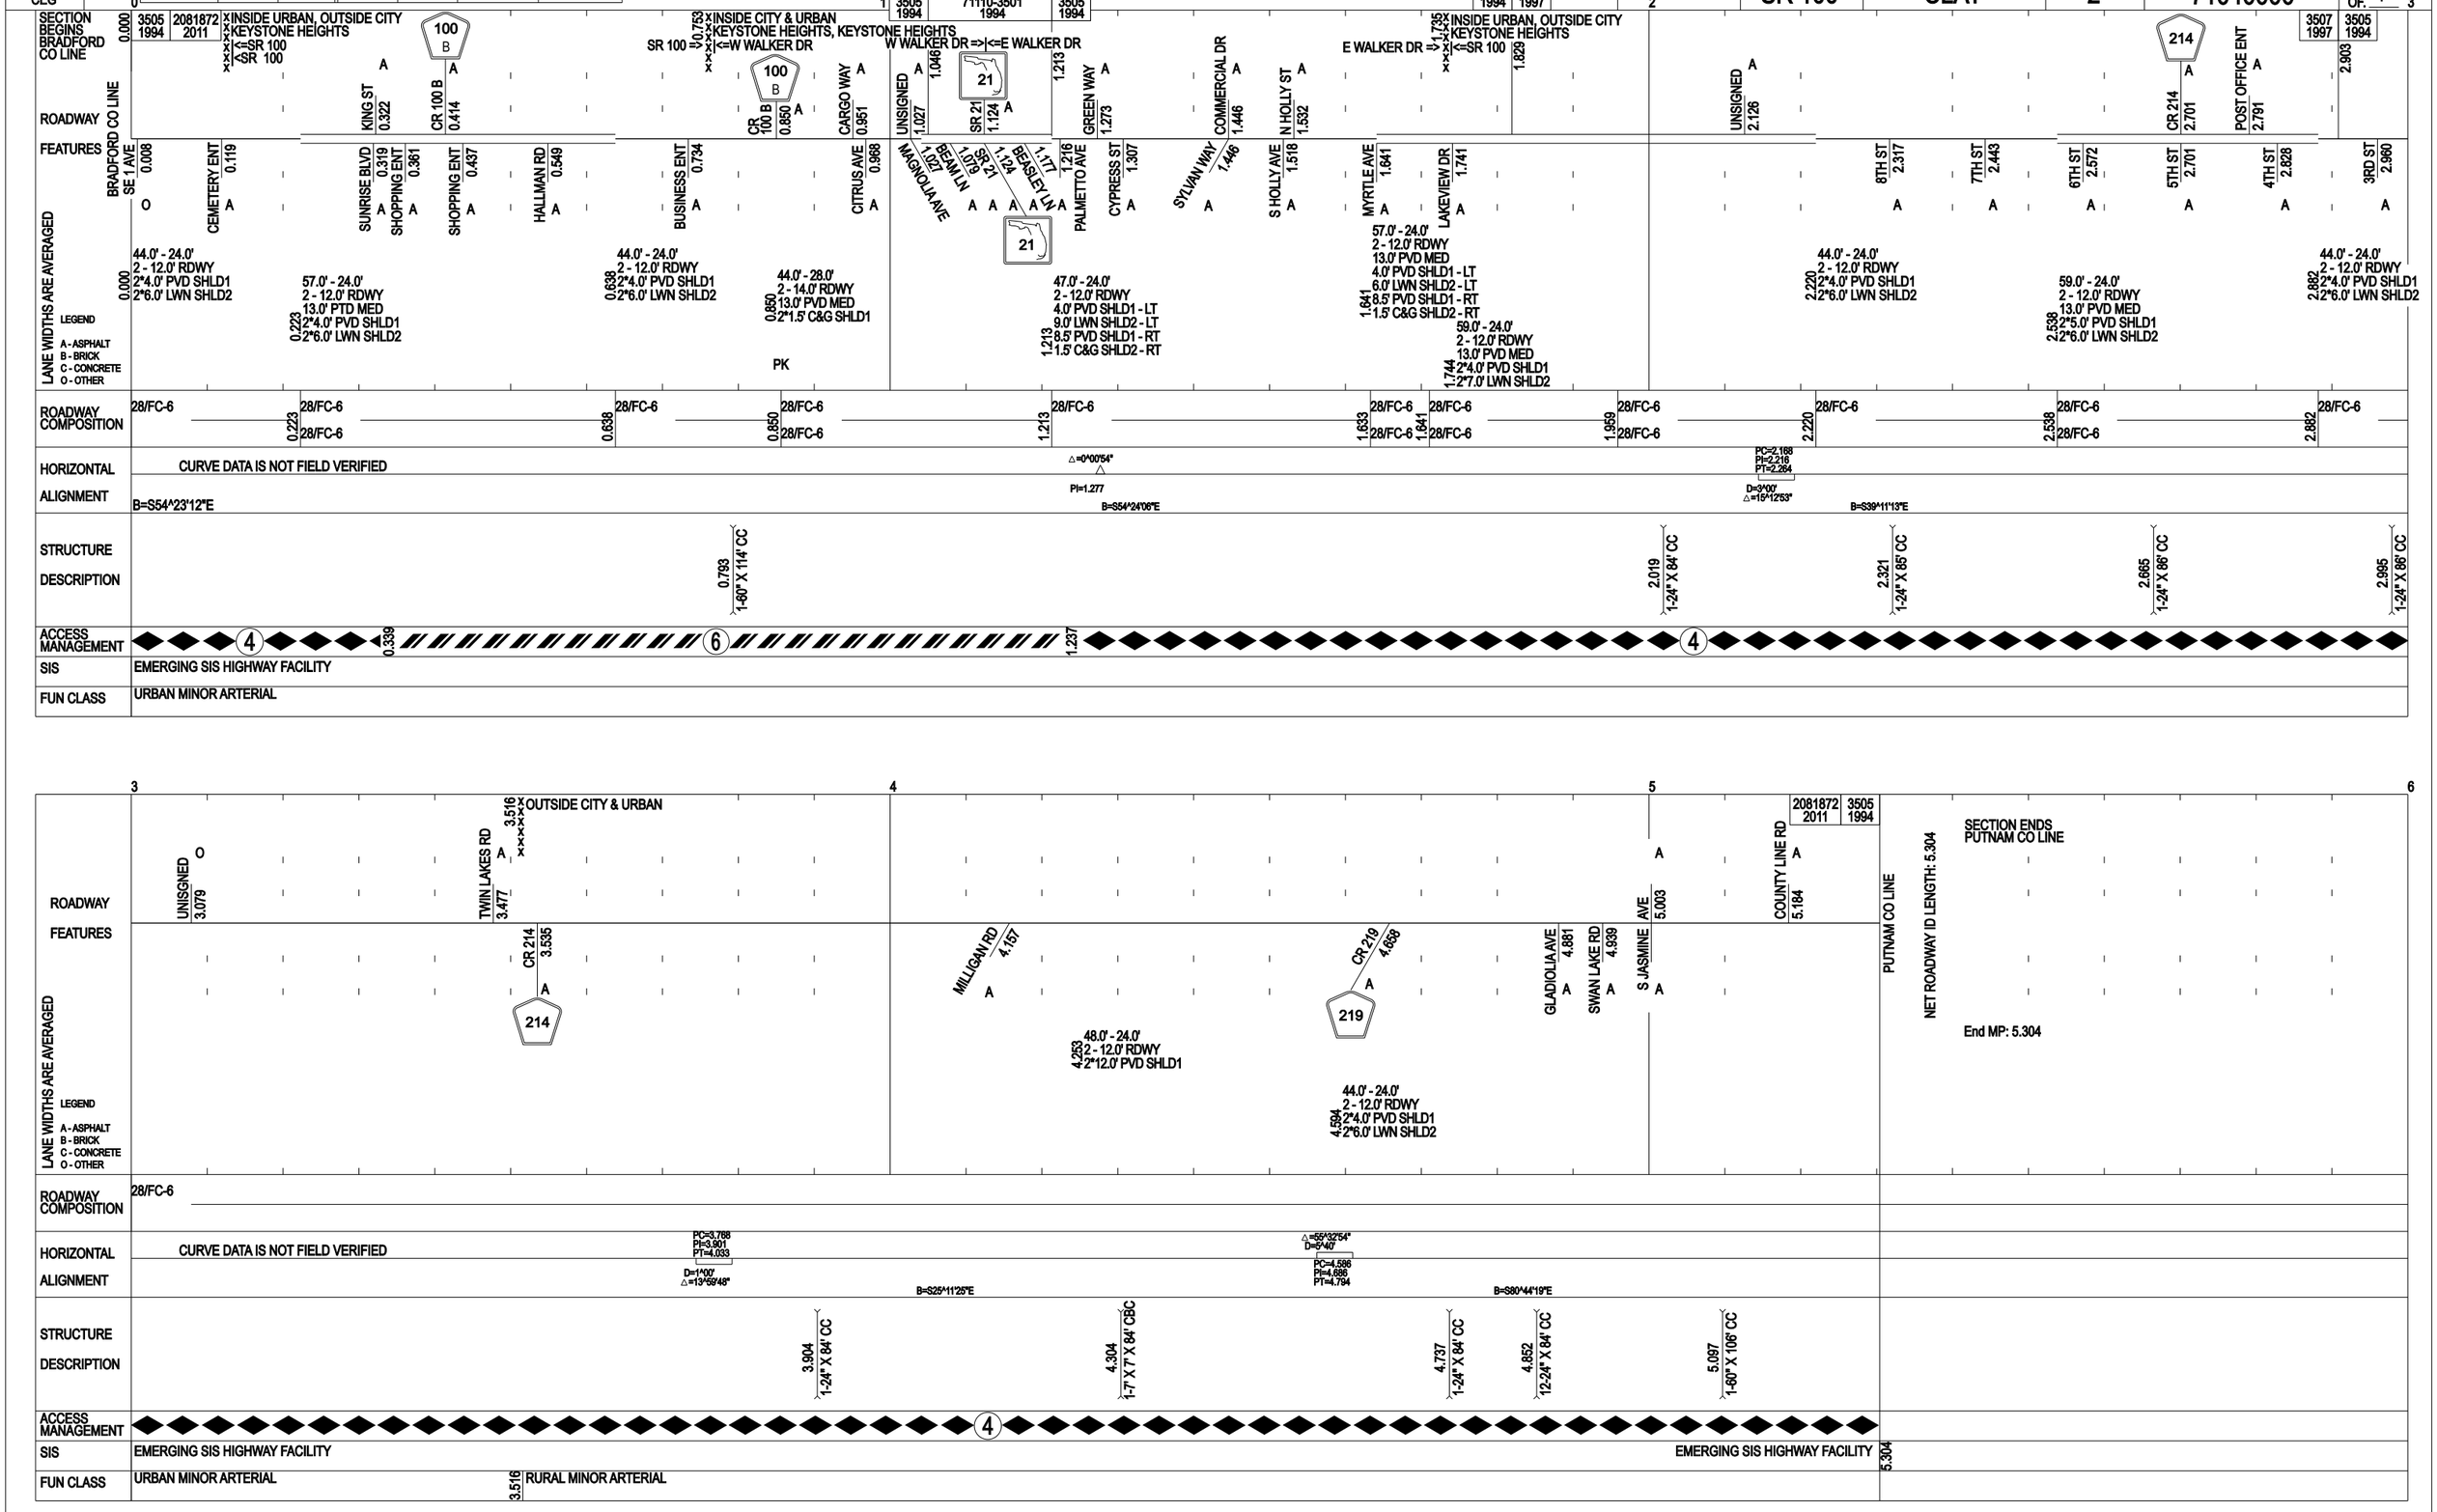
INT. or US ROUTE NO	STATE ROAD NO.	COUNTY	DISTRICT	ROADWAY ID	SHEET NO.
2	SR 100	CLAY	2	71040000	1 OF. 1