	5 YR INV	SLD REV	BMP	EMP	INV	SLD REV
DATE	04/01/2016	05/06/2016	0.000	6.971	04/23/2018	4/30/2018 CONST
BY	FTE	FTE				

FLORIDA DEPARTMENT OF TRANSPORTATION

STRAIGHT LINE DIAGRAM OF ROAD INVENTORY

SECTION STATUS	INT. or US ROUTE NO.	STATE ROAD NO.	COUNTY	DISTRICT	ROADWAY ID	SHEET NO.
02	US 17	SR 35	DESOTO	01	04020102	1 OF 1

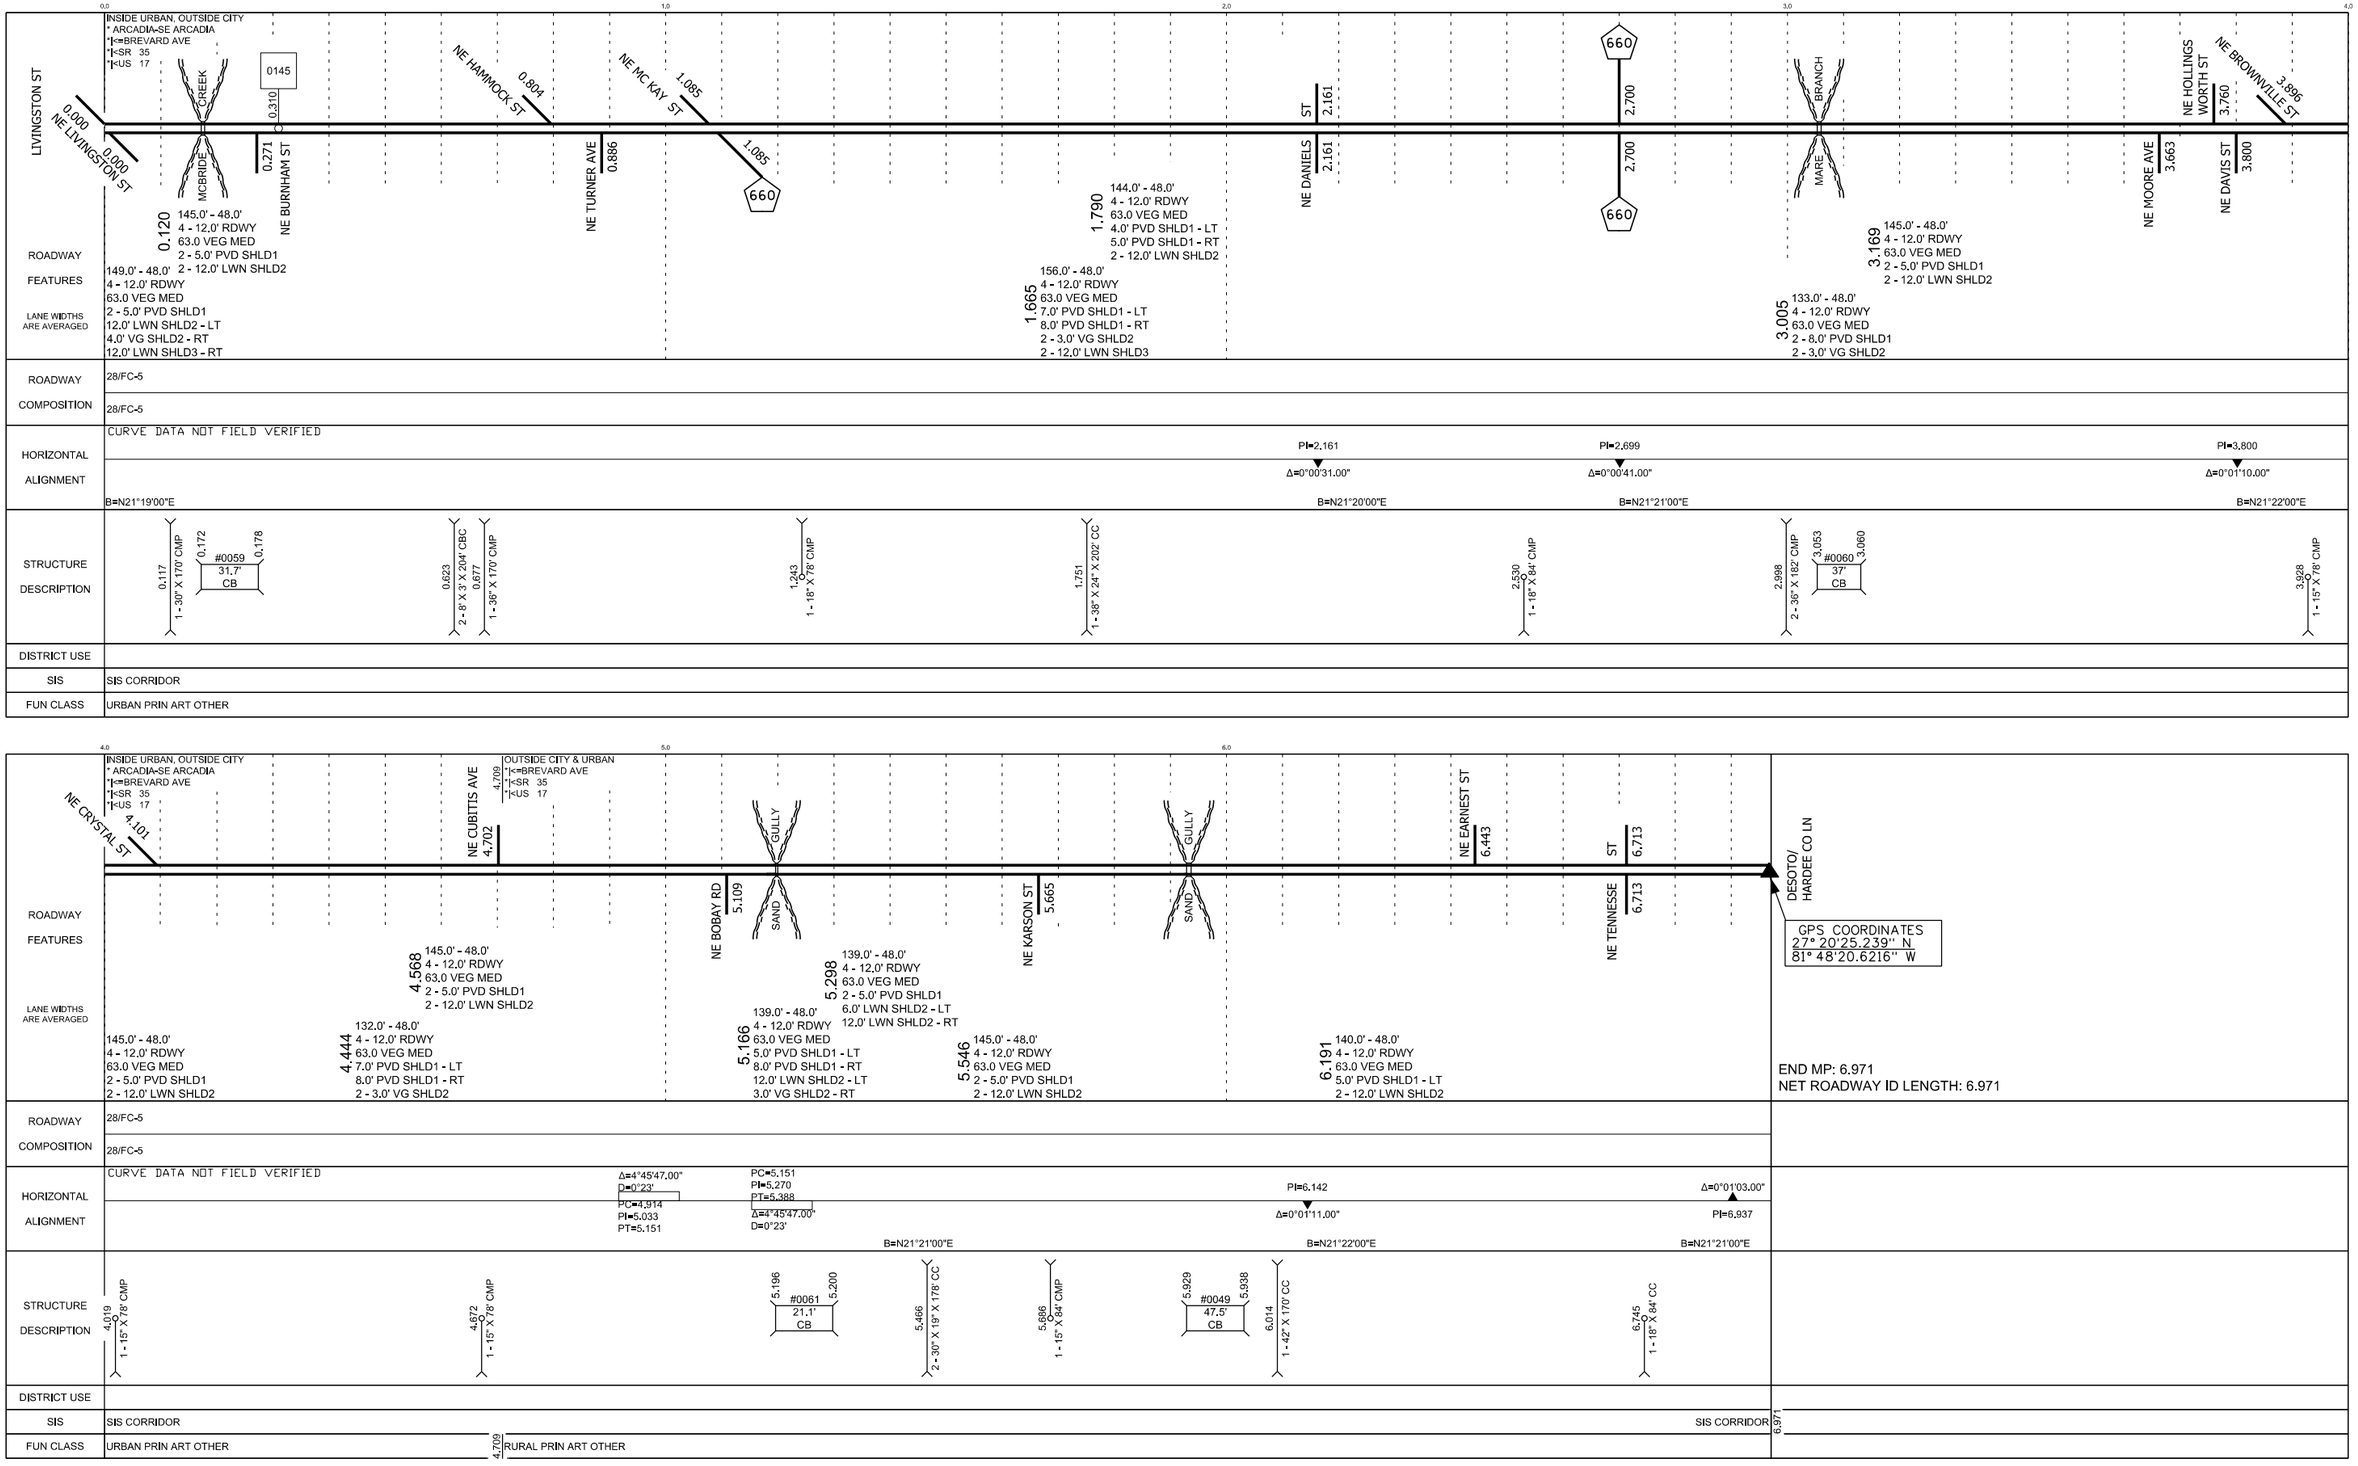

Version: 1.4.2.27 04/26/2018