	5 YR INV	SLD REV	BMP	EMP	INV	SLD REV
DATE	04/06/2018	06/11/2018	2,557	2,710	08/10/2018	09/14/2018
BY	FTE / IM-BK	FTE / KA	CONSTRUCTION		FTE/IM-BK	FTE/KA
			ACCEPTANCE			

FLORIDA DEPARTMENT OF TRANSPORTATION

STRAIGHT LINE DIAGRAM OF ROAD INVENTORY

SECTION STATUS	INT. or US ROUTE NO.	STATE ROAD NO.	COUNTY	DISTRICT	ROADWAY ID	SHEET NO:
02		SR 50	HERNANDO	07	08 002 000	1 OF 1

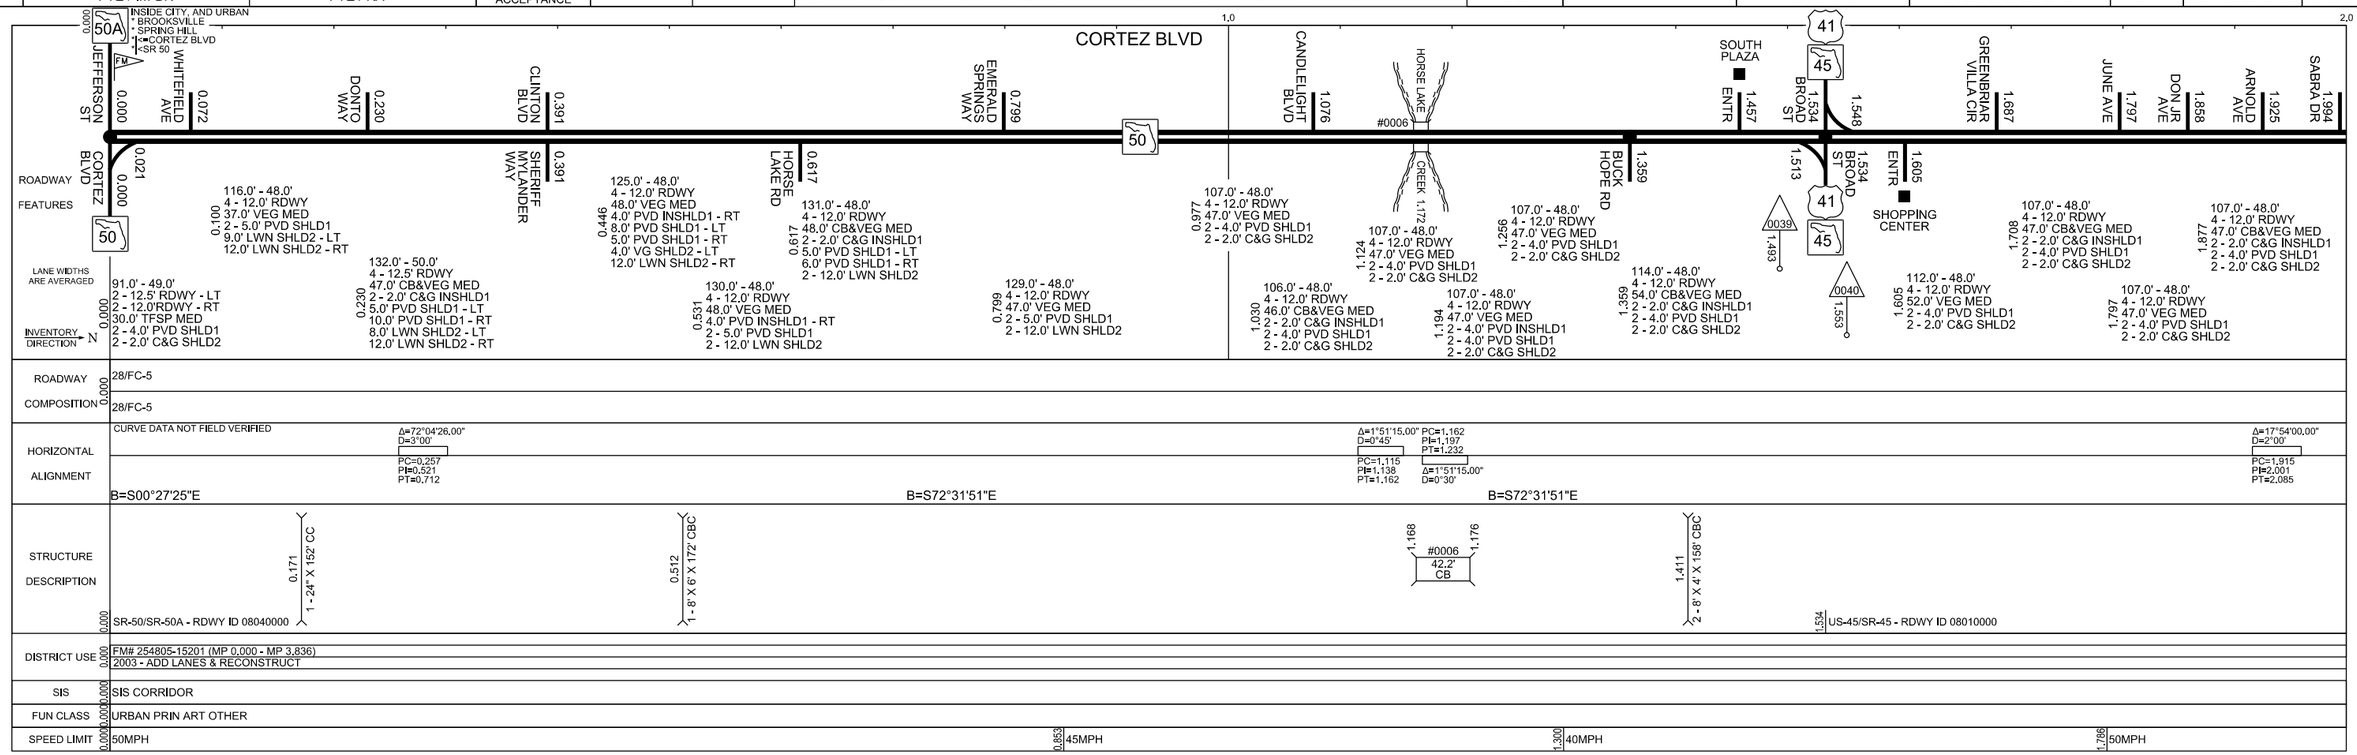

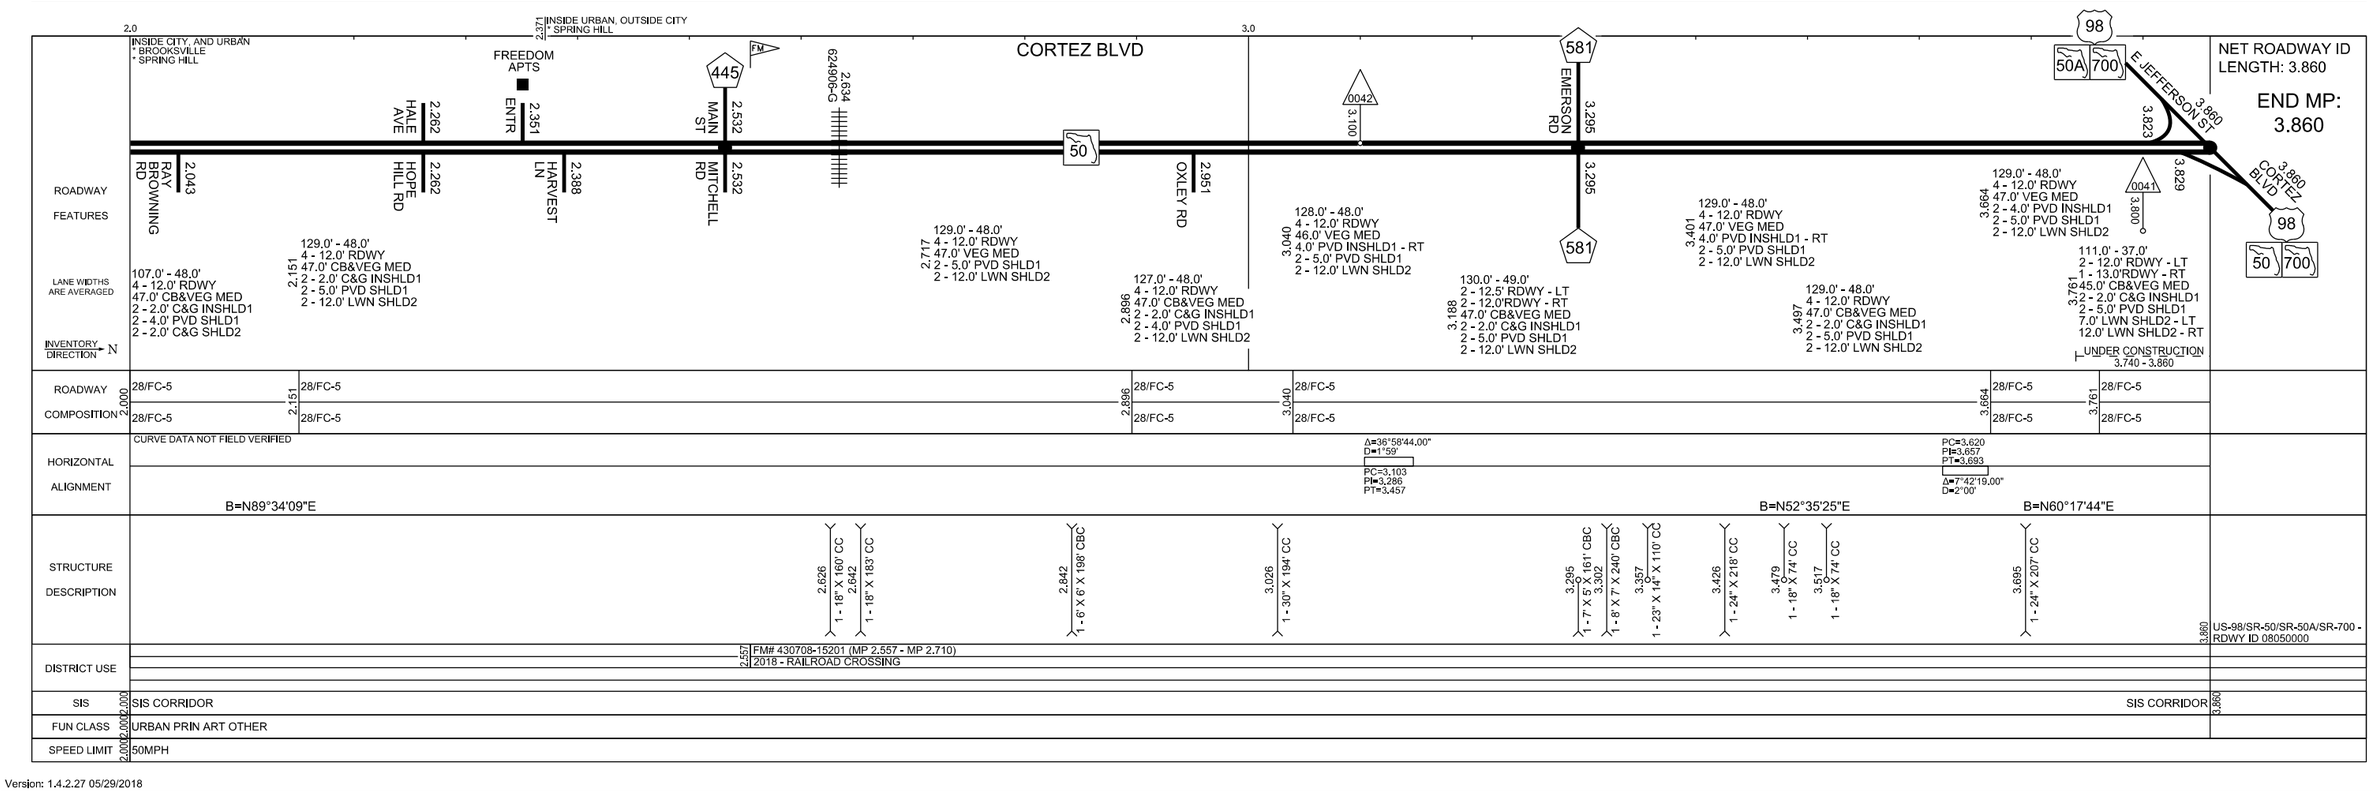

Version: 1.4.2.27 05/29/2018