	5 YR INV	SLD REV	BMP	EMP	INV	SLD REV
DATE	10/03/2016	10/27/2016				
BY	FTE / JR-IM	FTE / KA				

FLORIDA DEPARTMENT OF TRANSPORTATION

STRAIGHT LINE DIAGRAM OF ROAD INVENTORY

SECTION STATUS	INT. or US ROUTE NO.	STATE ROAD NO.	COUNTY	DISTRICT	ROADWAY ID	SHEET NO:
12	US 98/US 41	SR 700/SR 50 SR 50A/SR 45	HERNANDO	07	08 050 000	1 OF 2

ROADWAY FEATURES

LANE WIDTHS ARE AVERAGED

INVENTORY DIRECTION → NW

0.0 — 6.117

ACTIVE OFF THE SHS

TRANSFERRED TO HERNANDO COUNTY
EFFECTIVE AS OF 7/29/1983
(MP 0.000 - MP 5.391)

ACTIVE OFF THE SHS

TRANSFERRED TO HERNANDO COUNTY
EFFECTIVE AS OF 1/28/1984
(MP 5.391 - MP 6.117)

6.117 OUTSIDE CITY & URBAN
1<=CORTEZ BLVD
1<SR 50/SR 700
1<US 98

CORTEZ BLVD

0019 6.270

CORTEZ BLVD 6.117 — 98

6.117 MONDON HILL RD — 484

98 50 700

6.234 130.0' - 48.0'
4 - 12.0' RDWY
48.0' VEG MED
4.0' PVD INSHLD1 - LT
10.0' PVD SHLD1 - LT
8.0' PVD SHLD1 - RT
4.0' VG SHLD2 - RT
12.0' LWN SHLD3 - RT

6.415 128.0' - 48.0'
4 - 12.0' RDWY
47.0' VEG MED
4.0' PVD INSHLD1 - LT
4.0' PVD SHLD1 - LT
5.0' PVD SHLD1 - RT
2 - 12.0' LWN SHLD2

6.676 126.0' - 48.0'
4 - 12.0' RDWY
46.0' CB&VEG MED
2 - 2.0' C&G INSHLD1
2 - 4.0' PVD SHLD1
2 - 12.0' LWN SHLD2

6.117 126.0' - 47.0'
2 - 11.5' RDWY - LT
2 - 12.0' RDWY - RT
47.0' VEG MED
2 - 4.0' PVD SHLD1
2 - 12.0' LWN SHLD2

6.354 123.0' - 48.0'
4 - 12.0' RDWY
48.0' VEG MED
4.0' PVD INSHLD1 - LT
10.0' PVD SHLD1 - LT
5.0' PVD SHLD1 - RT
12.0' LWN SHLD2 - RT

6.552 126.0' - 48.0'
4 - 12.0' RDWY
46.0' VEG MED
2 - 4.0' PVD SHLD1
2 - 12.0' LWN SHLD2

6.791 128.0' - 48.0'
4 - 12.0' RDWY
48.0' VEG MED
2 - 4.0' PVD SHLD1
2 - 12.0' LWN SHLD2

ROADWAY COMPOSITION

6.117 28/FC-3
28/FC-3

HORIZONTAL ALIGNMENT

CURVE DATA NOT FIELD VERIFIED

Δ=26°20'31.00"
D=2°52'
PC=6.339
PI=6.422
PT=6.511

B=S89°37'31"W B=N64°01'58"W

STRUCTURE DESCRIPTION

6.117 US-98/SR-50/SR-700 - RDWY ID 08070000

6.352 1 - 36" X 200' CC
6.537 1 - 18" X 67' CC
6.664 1 - 18" X 90' CC
6.708 1 - 10" X 8' X ' 1 - ' X ' X 171' CBC - RT
6.712 1 - 18" X 80' CC
6.897 1 - 18" X 81' CC
6.947 1 - 24" X 180' CC

DISTRICT USE

0.000 FM# 254847-15201 (MP 0.000 - MP 3.836) 1997 - FEDERAL RESURFACE/REPAVE
FM# 254845-15201 (MP 0.000 - MP 12.769) 1997 - RESURFACING

6.117 FM# 254810-15201 (MP 6.117 - MP 8.462) 2002 - MULTI-LANE RECONSTRUCTION
FM# 411478-15201 (MP 6.117 - MP 10.091) 2004 - FLEXIBLE PAVEMENT RECONSTRUCTION
FM# 424558-15201 (MP 6.117 - MP 10.130) 2013 - RESURFACING

SIS

6.117 SIS CORRIDOR

FUN CLASS

6.117 RURAL PRIN ART OTHER

SPEED LIMIT

6.117 55MPH
6.306 60MPH

7.0 — 8.0 — 9.0

CORTEZ BLVD

OLYMPIA RD 7.341 — HILTON DR 7.765 — STONERIDGE RD 7.980 — 98 50 700

WPA RD 7.042 — TALL OAKS LN 7.315 — CLAYTON RD 7.601 — DORSEY SMITH RD 8.262 — CEDAR LN 8.439 — BYSTREAM OVERFLOW 8.547 #036 — IRWIN ST 8.710 — LANDSDALE ST 8.860

7.341 136.0' - 48.0'
4 - 12.0' RDWY
48.0' VEG MED
8.0' PVD SHLD1 - LT
4.0' PVD SHLD1 - RT
4.0' VG SHLD2 - LT
12.0' LWN SHLD2 - RT
12.0' LWN SHLD3 - LT

7.765 128.0' - 48.0'
4 - 12.0' RDWY
48.0' VEG MED
2 - 4.0' PVD SHLD1
2 - 12.0' LWN SHLD2

8.138 129.0' - 48.0'
4 - 12.0' RDWY
48.0' VEG MED
4.0' PVD SHLD1 - LT
5.0' PVD SHLD1 - RT
2 - 12.0' LWN SHLD2

8.439 128.0' - 48.0'
4 - 12.0' RDWY
48.0' VEG MED
4.0' PVD INSHLD1 - RT
2 - 4.0' PVD SHLD1
2 - 12.0' LWN SHLD2

8.534 126.0' - 48.0'
4 - 12.0' RDWY
46.0' CB&VEG MED
2 - 2.0' C&G INSHLD1
2 - 4.0' PVD SHLD1
2 - 12.0' LWN SHLD2

8.860 128.0' - 48.0'
4 - 12.0' RDWY
48.0' VEG MED
2 - 4.0' PVD SHLD1
2 - 12.0' LWN SHLD2

ROADWAY COMPOSITION

7.000 28/FC-3
28/FC-3

HORIZONTAL ALIGNMENT

CURVE DATA NOT FIELD VERIFIED

Δ=15°21'00.00"
D=2°51'42.00"
PC=8.406
PI=8.592
PT=8.697

B=N64°01'58"W B=N79°22'58"W

STRUCTURE DESCRIPTION

7.067 1 - 18" X 84' CC
7.272 1 - 18" X 92' CC
7.402 2 - 60" X 38" X 170' CC
7.460 1 - 18" X 156' CC
7.746 1 - 18" X 88' CC
7.830 2 - 48" X 182'
7.949 1 - 18" X 90' CC
8.012 1 - 18" X 90' CC
8.542 1 - 18" X 88' CC
8.542 #036 53' CB 8.552
8.952 1 - 18" X 80' CC

DISTRICT USE

8.462 FM# 254811-15201 (MP 8.462 - MP 10.127)
2003 - MULTI-LANE RECONSTRUCTION

SIS

7.000 SIS CORRIDOR

FUN CLASS

7.000 RURAL PRIN ART OTHER

SPEED LIMIT

7.000 60MPH

Version: 1.4.2.24 10/18/2016

	5 YR INV	SLD REV	BMP	EMP	INV	SLD REV
DATE	10/03/2016	10/27/2016				
BY	FTE / JR-IM	FTE / KA				

FLORIDA DEPARTMENT OF TRANSPORTATION

STRAIGHT LINE DIAGRAM OF ROAD INVENTORY

SECTION STATUS	INT. or US ROUTE NO.	STATE ROAD NO.	COUNTY	DISTRICT	ROADWAY ID	SHEET NO:
12	US 98/US 41	SR 700/SR 50 SR 50A/SR 45	HERNANDO	07	08 050 000	2 OF 2

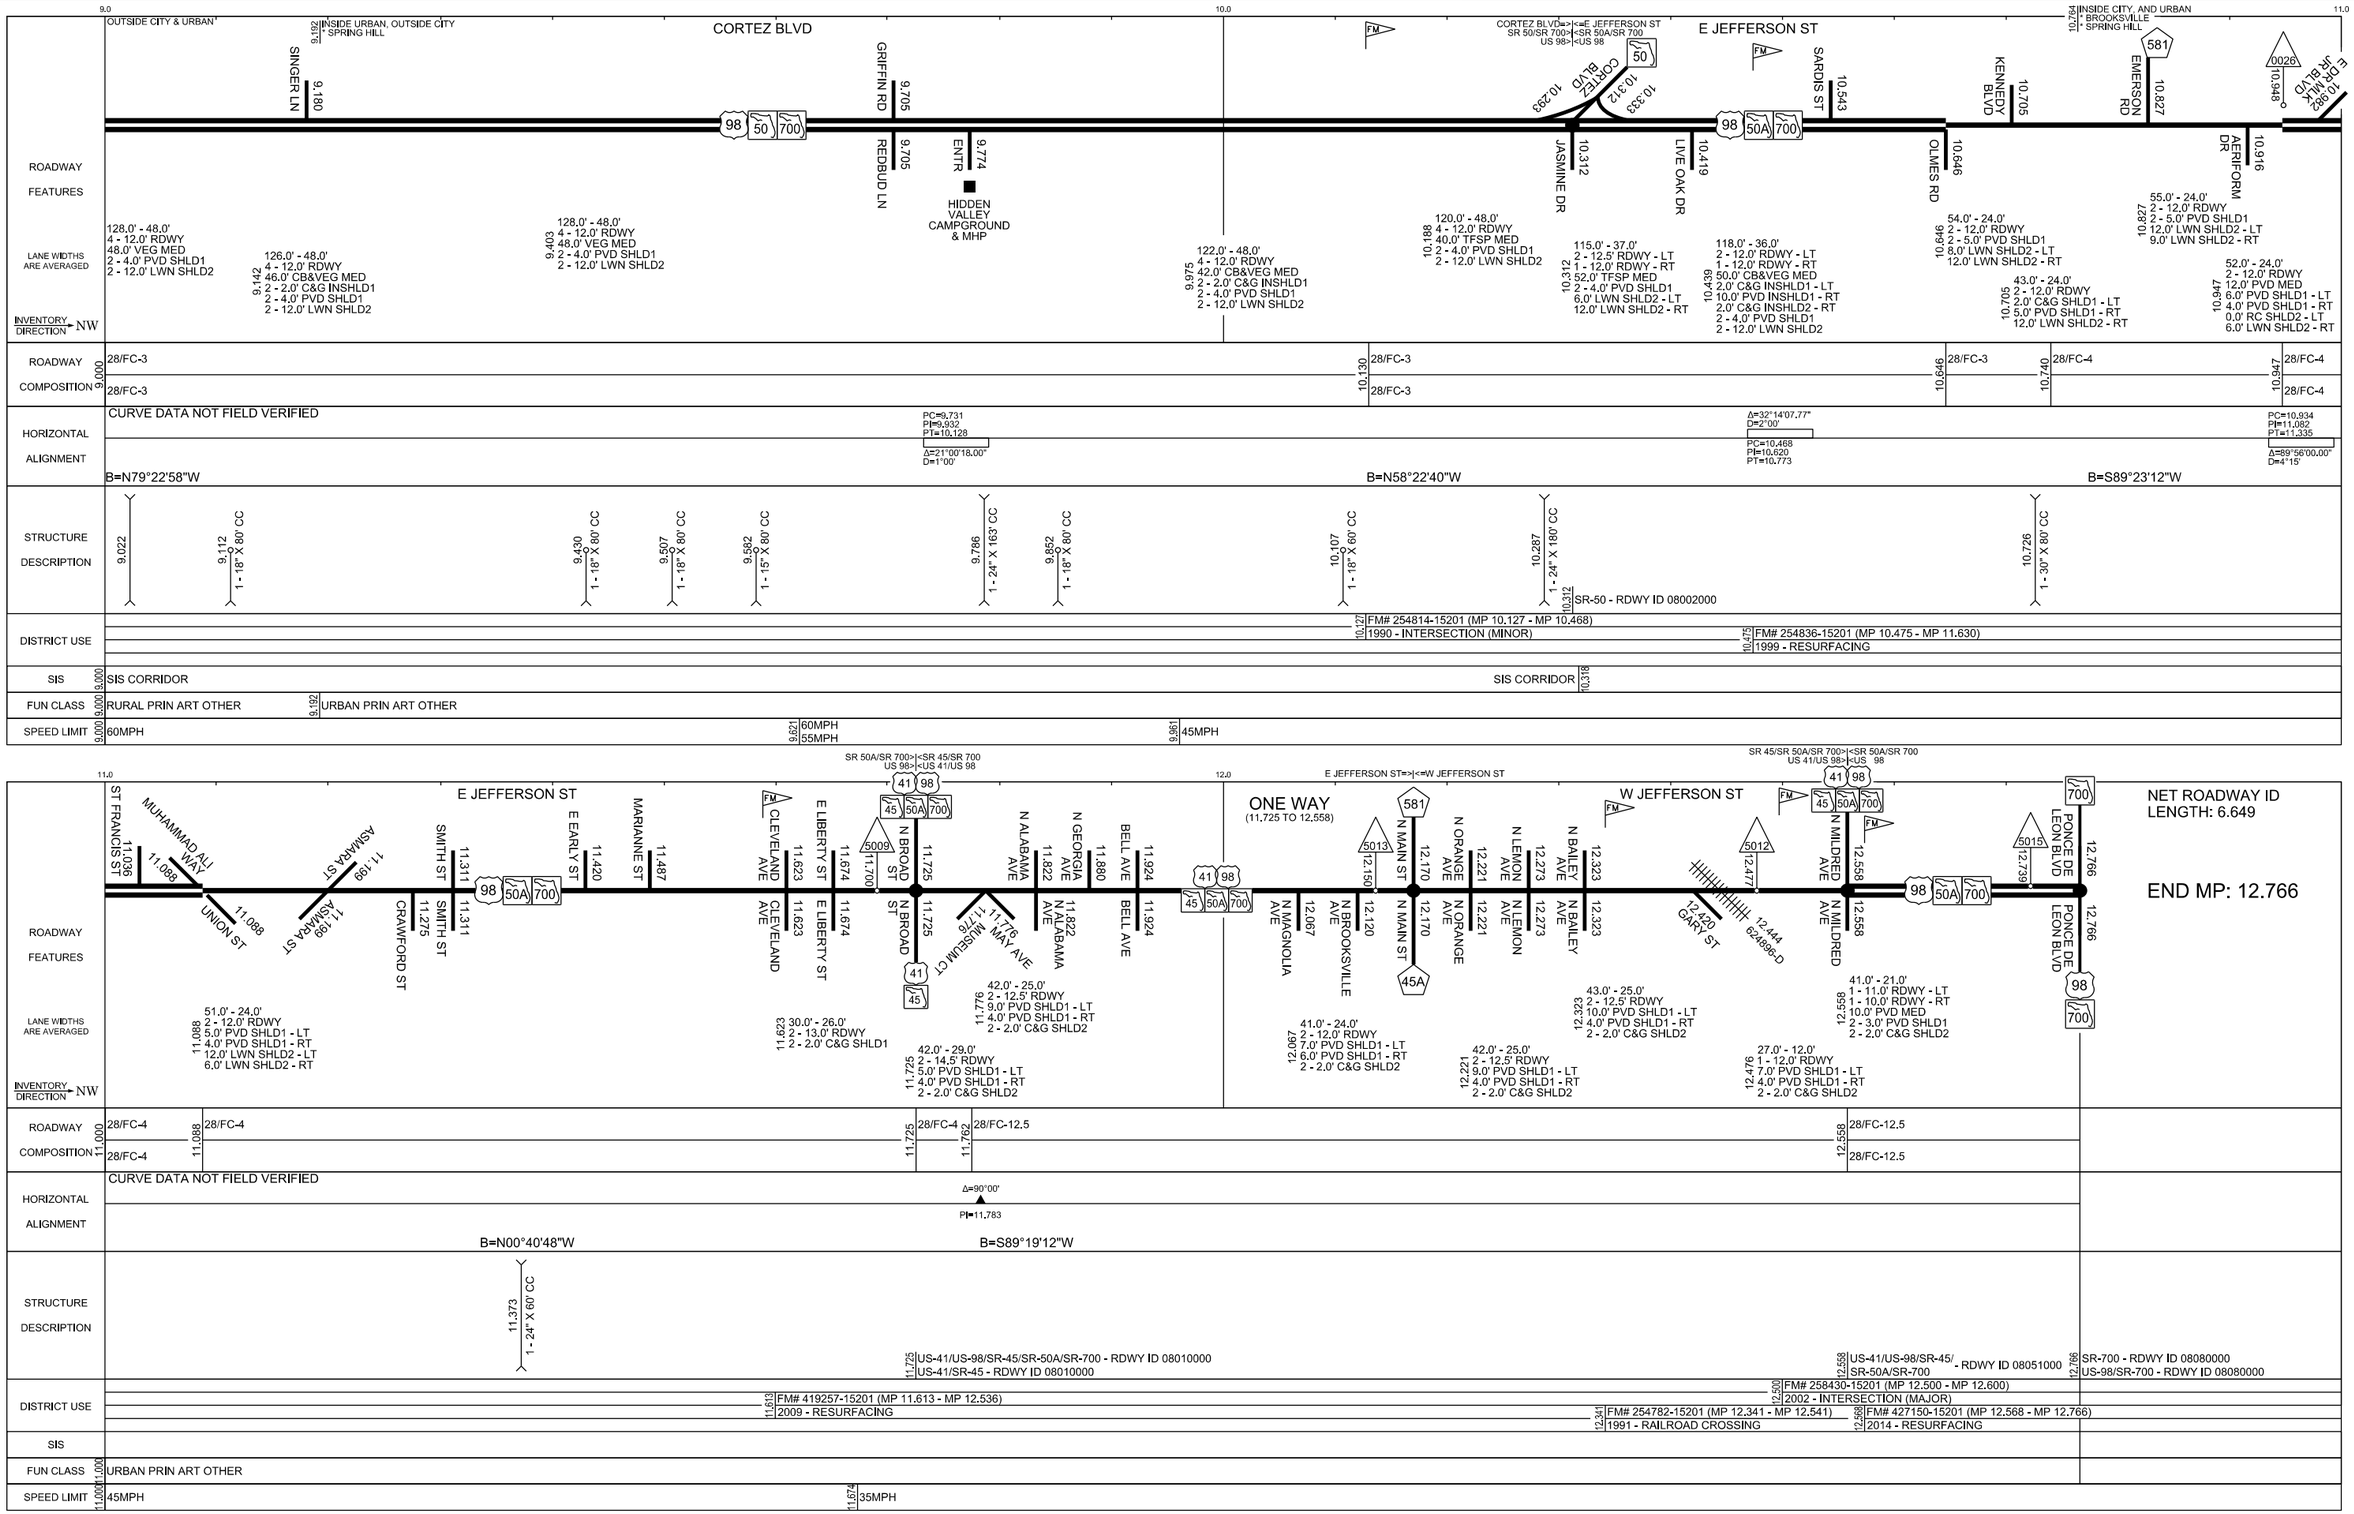

Version: 1.4.2.24 10/18/2016