	5 YR INV	SLD REV	BMP	EMP	INV	SLD REV
DATE	01/27/2014	02/17/2014	0.000	5.294	01/27/2017	03/01/2017
BY	FTE / JW-KA	FTE / KA	CONSTRUCTION		FTE/JR-IM	FTE/KA
			ACCEPTANCE			

FLORIDA DEPARTMENT OF TRANSPORTATION

STRAIGHT LINE DIAGRAM OF ROAD INVENTORY

SECTION STATUS	INT. or US ROUTE NO.	STATE ROAD NO.	COUNTY	DISTRICT	ROADWAY ID	SHEET NO:
02	I-75	SR 93	HERNANDO	07	08 150 000	1 OF 2

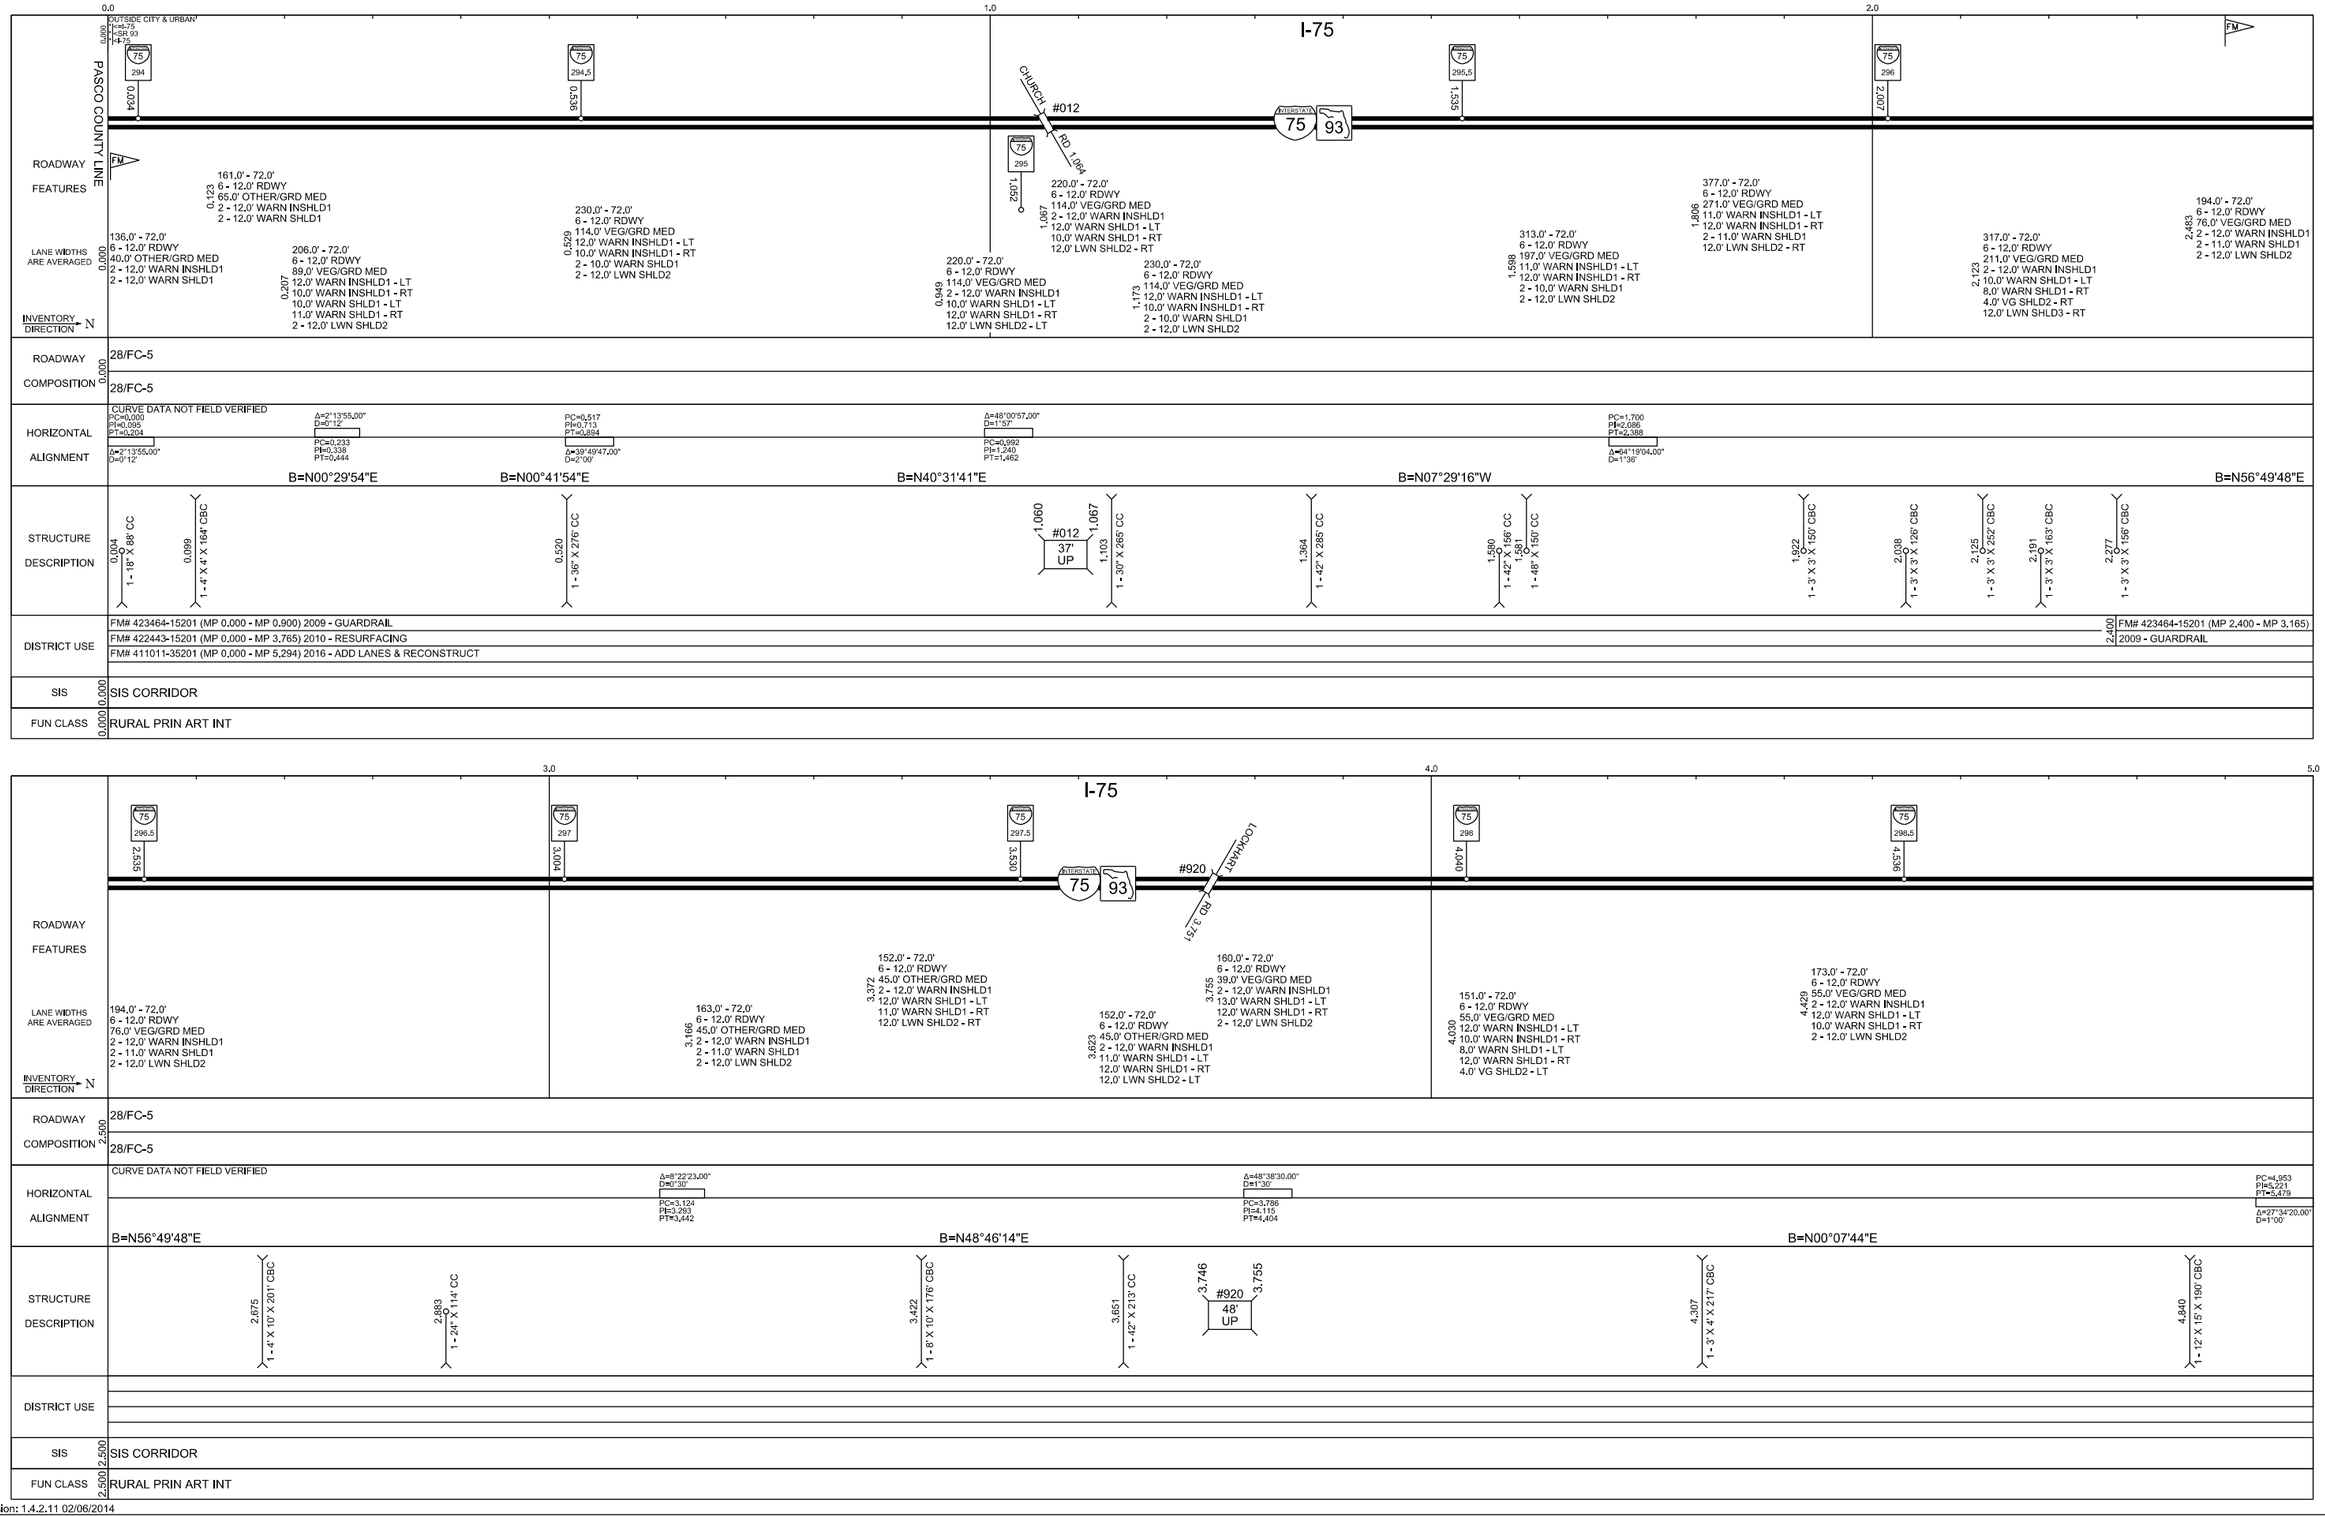

Version: 1.4.2.11 02/06/2014

	5 YR INV	SLD REV	BMP	EMP	INV	SLD REV
DATE	01/27/2014	02/17/2014	0.000	5.294	01/27/2017	03/01/2017
BY	FTE / JW-KA	FTE / KA	CONSTRUCTION		FTE/JR-IM	FTE/KA
			ACCEPTANCE			

FLORIDA DEPARTMENT OF TRANSPORTATION

STRAIGHT LINE DIAGRAM OF ROAD INVENTORY

SECTION STATUS	INT. or US ROUTE NO.	STATE ROAD NO.	COUNTY	DISTRICT	ROADWAY ID	SHEET NO:
02	I-75	SR 93	HERNANDO	07	08 150 000	2 OF 2

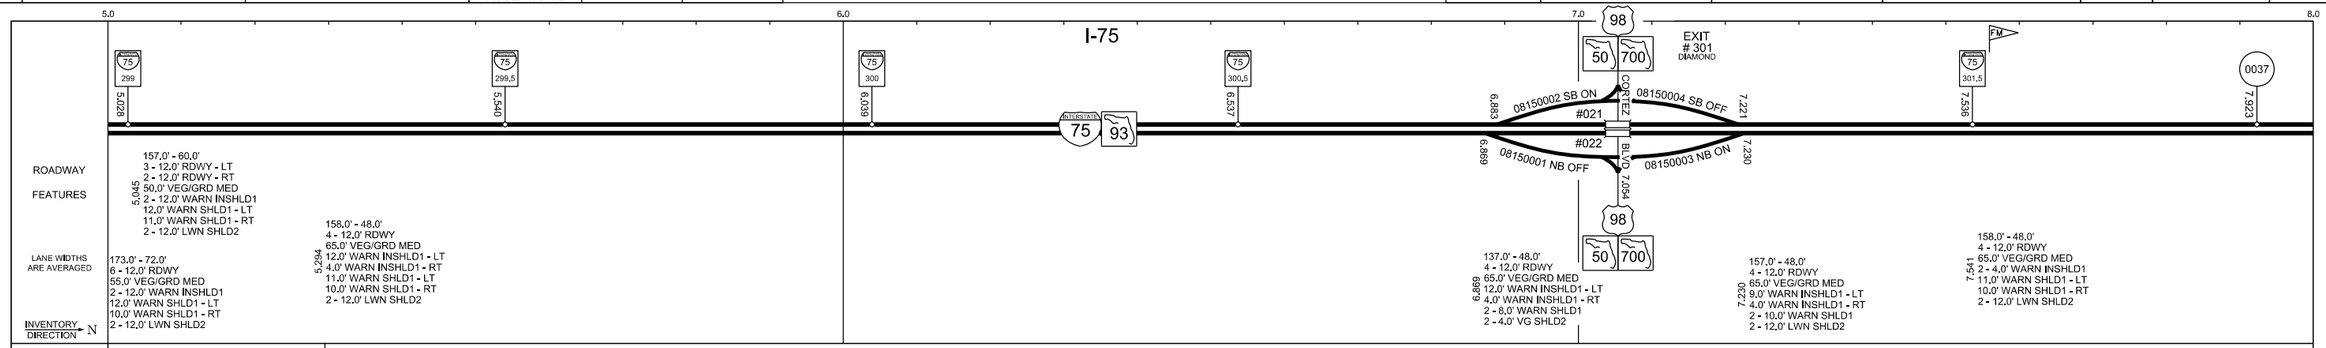

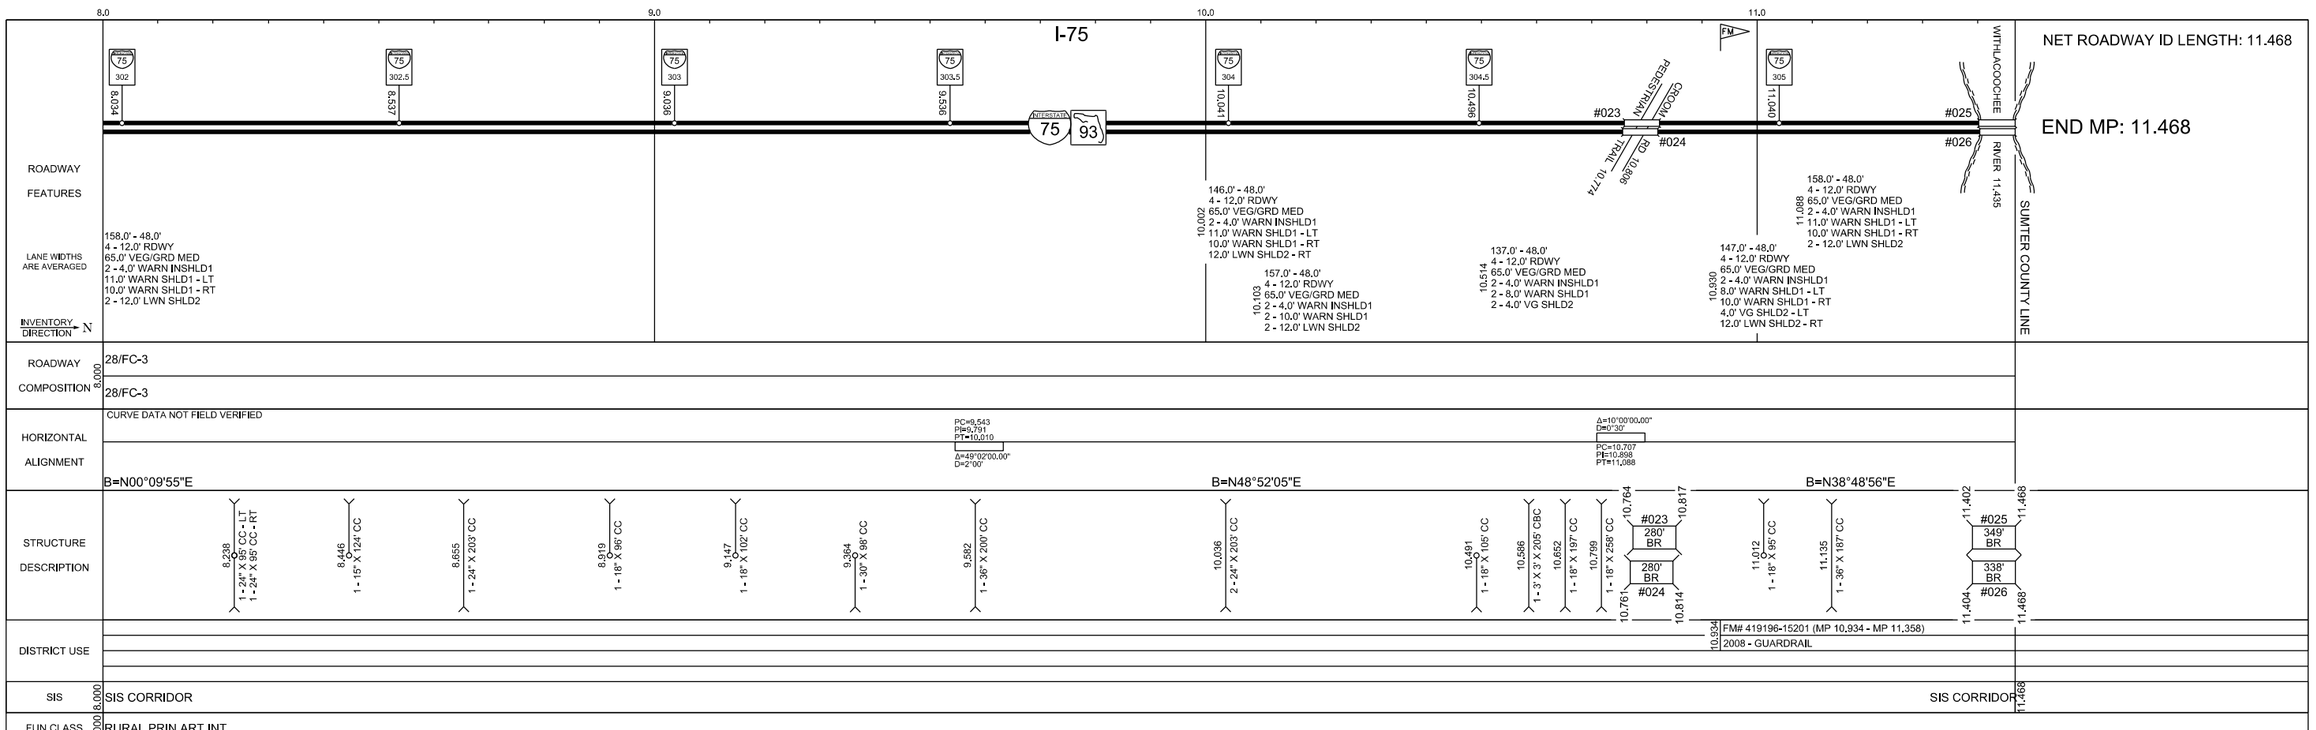

Version: 1.4.2.11 02/06/2014