	5 YR INV	SLD REV	BMP	EMP	INV	SLD REV
DATE	09/29/2016	10/27/2016				
BY	FTE / JR-IM	FTE / KA				

FLORIDA DEPARTMENT OF TRANSPORTATION

STRAIGHT LINE DIAGRAM OF ROAD INVENTORY

SECTION STATUS	INT. or US ROUTE NO.	STATE ROAD NO.	COUNTY	DISTRICT	ROADWAY ID	SHEET NO:
02		SR 39	PASCO	07	14 110 000	1 OF 1

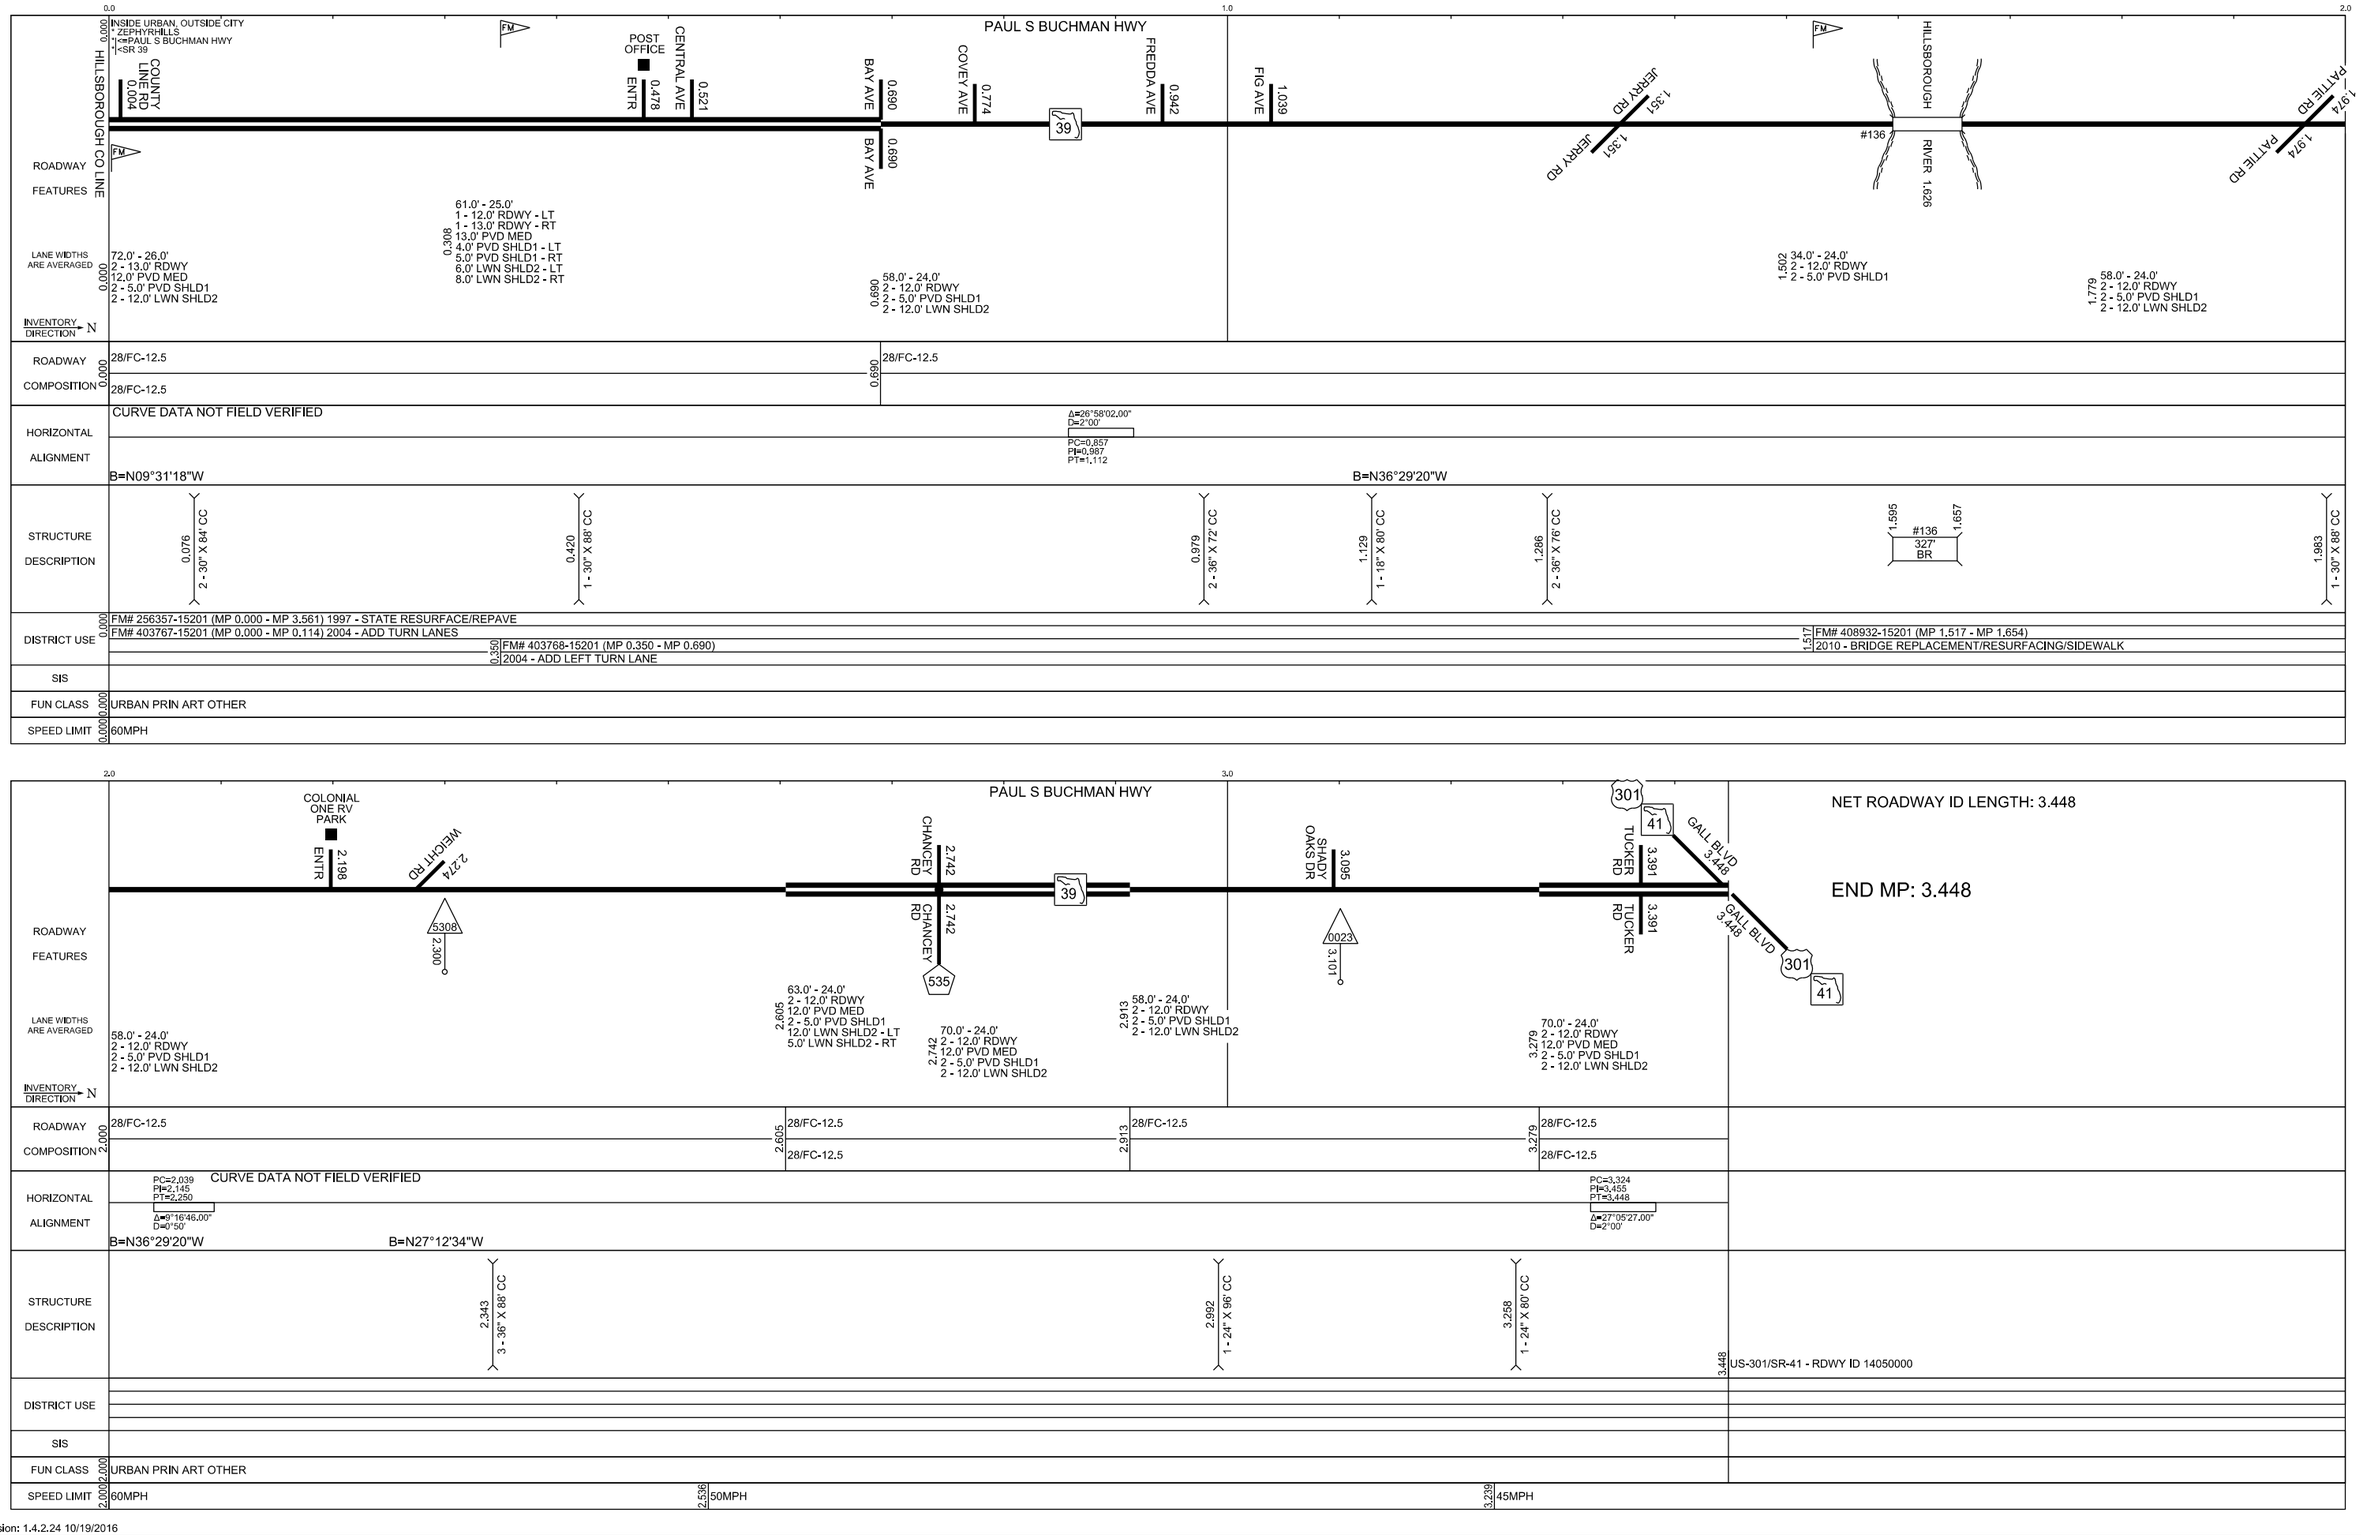

Version: 1.4.2.24 10/19/2016