	5 YR INV	SLD REV	BMP	EMP	INV	SLD REV
DATE	05/05/2017	06/21/2017				
BY	FTE / JR-IM	FTE / KA				

FLORIDA DEPARTMENT OF TRANSPORTATION

STRAIGHT LINE DIAGRAM OF ROAD INVENTORY

SECTION STATUS	INT. or US ROUTE NO.	STATE ROAD NO.	COUNTY	DISTRICT	ROADWAY ID	SHEET NO:
02		SR 54	PASCO	07	14 571 000	1 OF 2

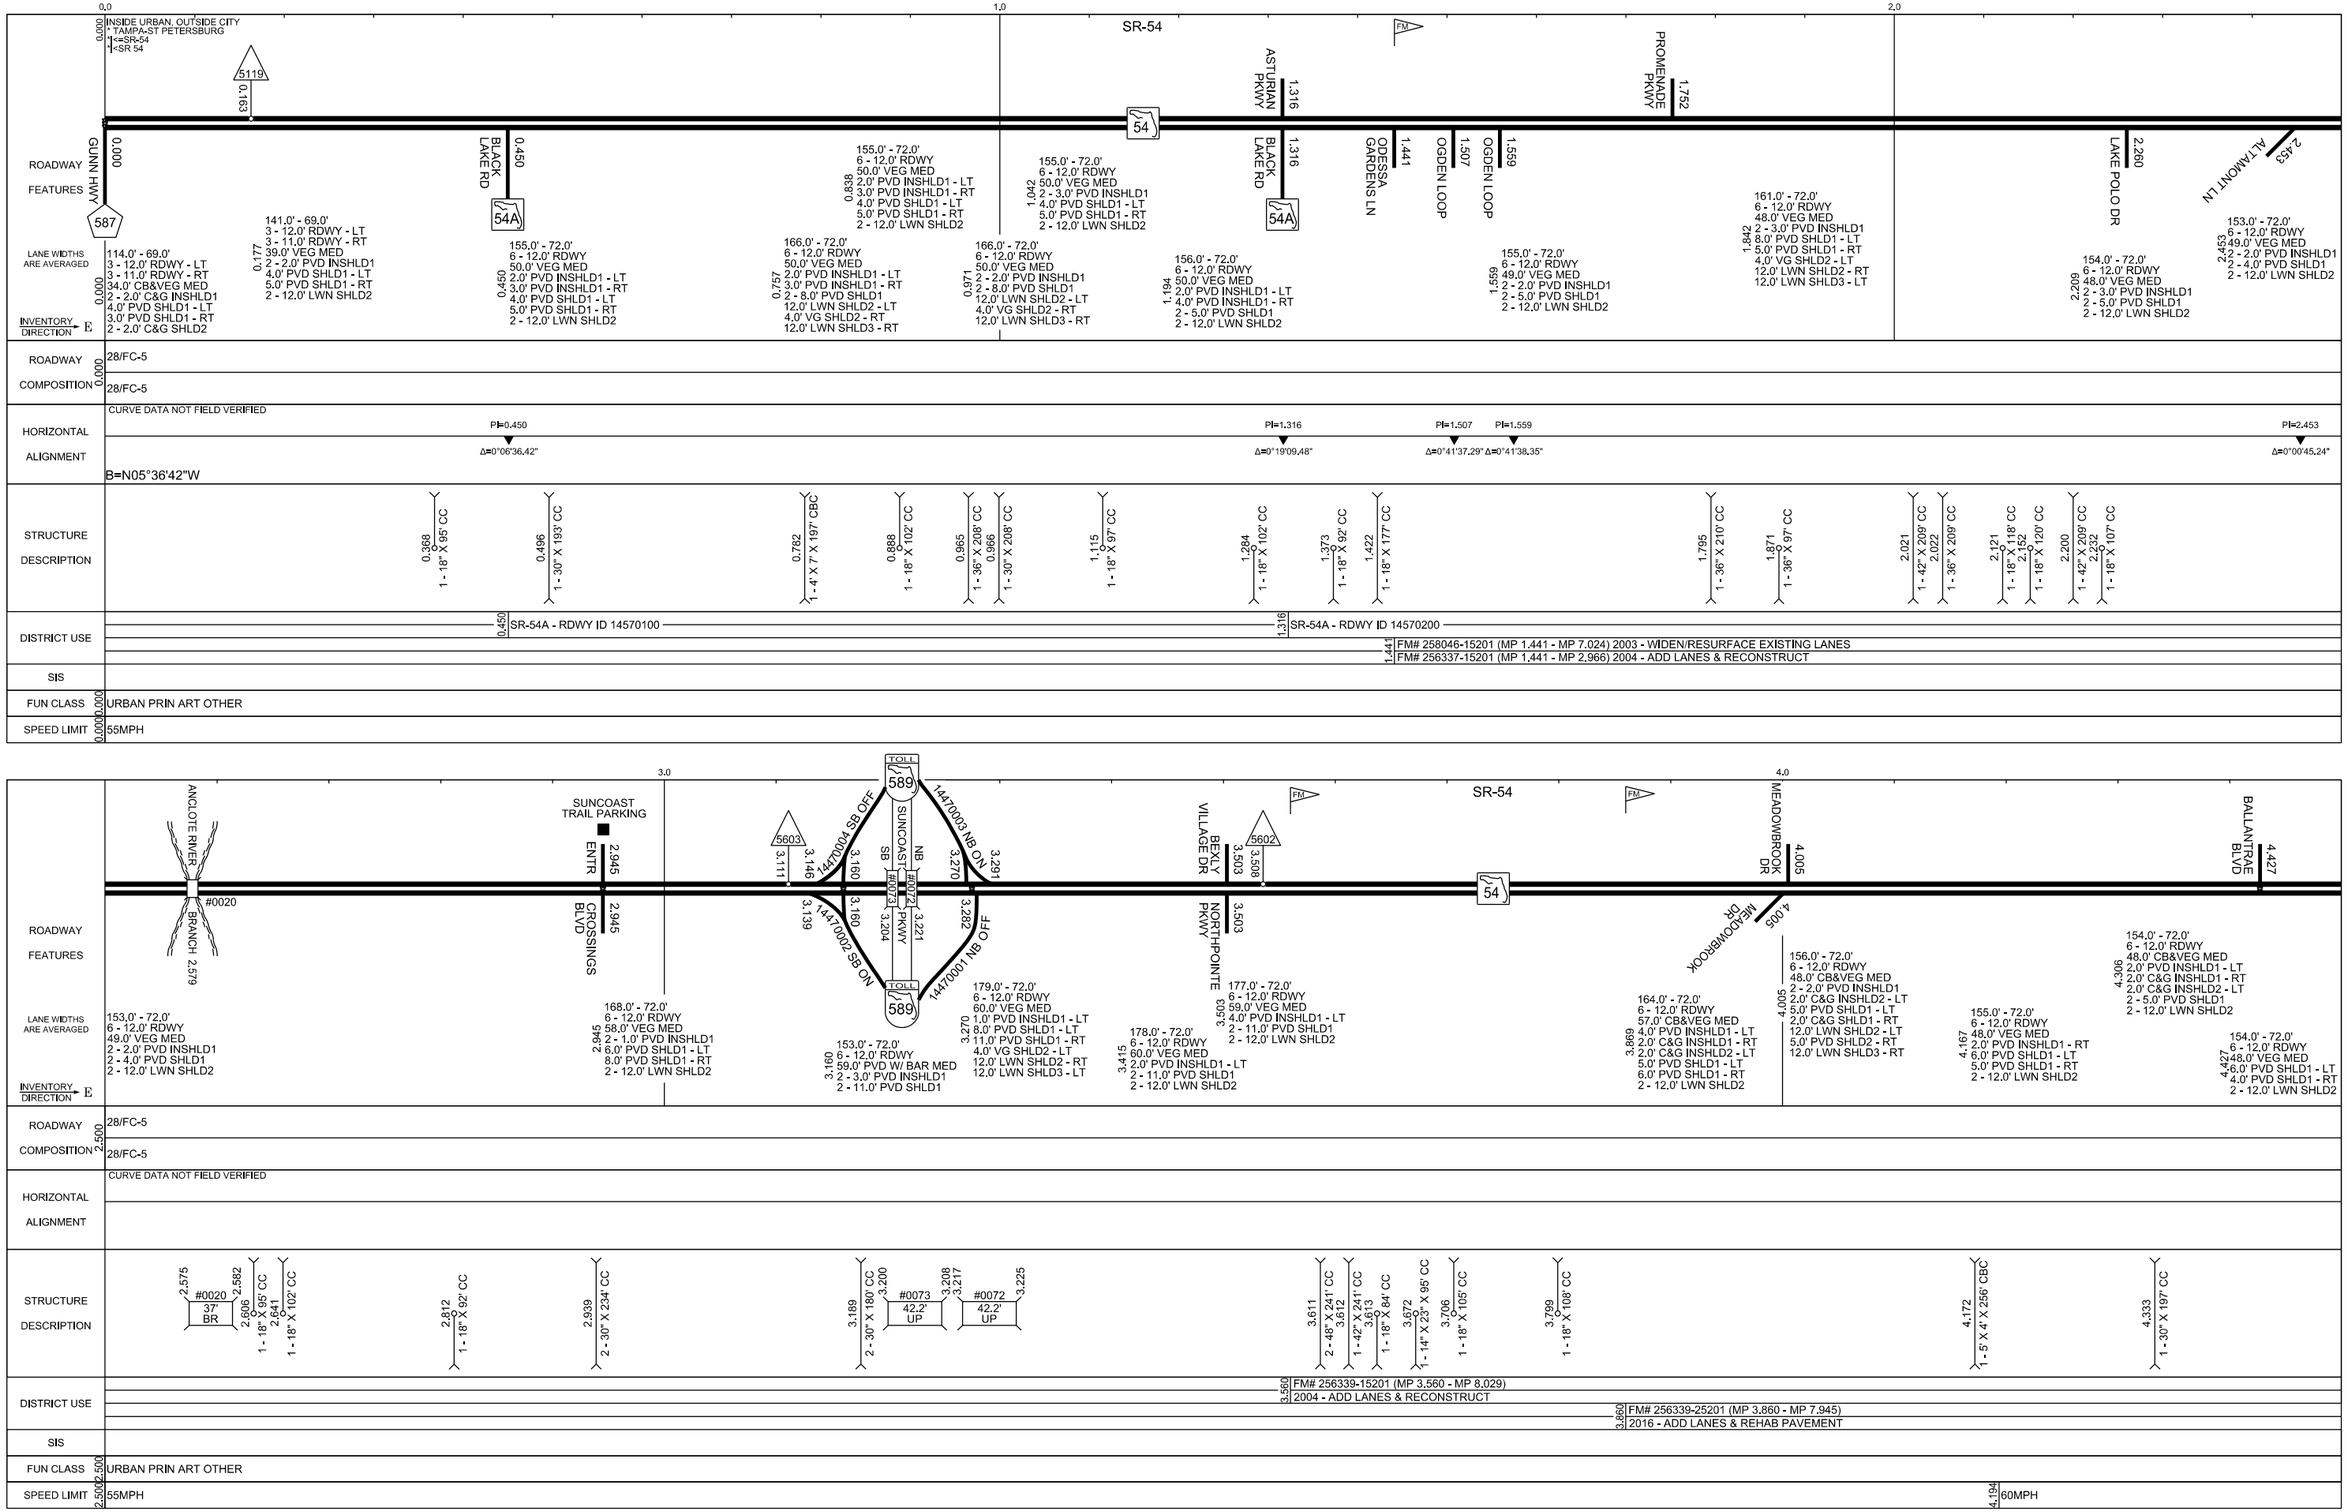

Version: 1.4.2.26 06/21/2017

	5 YR INV	SLD REV	BMP	EMP	INV	SLD REV
DATE	05/05/2017	06/21/2017				
BY	FTE / JR-IM	FTE / KA				

FLORIDA DEPARTMENT OF TRANSPORTATION

STRAIGHT LINE DIAGRAM OF ROAD INVENTORY

SECTION STATUS	INT. or US ROUTE NO.	STATE ROAD NO.	COUNTY	DISTRICT	ROADWAY ID	SHEET NO:
02		SR 54	PASCO	07	14 571 000	2 OF 2

ROADWAY FEATURES

INSIDE URBAN, OUTSIDE CITY
* TAMPA-ST PETERSBURG

5.0 — SR-54 — 6.0

PASCO COUNTY FIRE STATION ■ ENTR 4.868

5601 5.015

RASMUSSEN COLLEGE ■ ENTR 5.519

SUNLAKE BLVD 5.640 / SUNLAKE BLVD 5.640

SHOPPES OF SUNLAKE ■ ENTR 5.822

MENTMORE BLVD 5.912

NARNIA WAY 6.334

54

HUNTING BOW CIR 4.726

LANE WIDTHS ARE AVERAGED

154.0' - 72.0'
6 - 12.0' RDWY
48.0' VEG MED
6.0' PVD SHLD1 - LT
4.0' PVD SHLD1 - RT
2 - 12.0' LWN SHLD2

4.868 156.0' - 72.0'
6 - 12.0' RDWY
48.0' VEG MED
2 - 6.0' PVD SHLD1
2 - 12.0' LWN SHLD2

5.021 156.0' - 72.0'
6 - 12.0' RDWY
48.0' VEG MED
4.0' PVD INSHLD1 - LT
2 - 6.0' PVD SHLD1
2 - 12.0' LWN SHLD2

5.301 156.0' - 72.0'
6 - 12.0' RDWY
48.0' VEG MED
2 - 6.0' PVD SHLD1
2 - 12.0' LWN SHLD2

5.494 155.0' - 72.0'
6 - 12.0' RDWY
48.0' CB&VEG MED
2.0' PVD INSHLD1 - LT
2.0' C&G INSHLD1 - RT
2.0' C&G INSHLD2 - LT
6.0' PVD SHLD1 - LT
10.0' PVD SHLD1 - RT
12.0' LWN SHLD2 - LT
4.0' VG SHLD2 - RT
3.0' LWN SHLD3 - RT

5.640 146.0' - 72.0'
6 - 12.0' RDWY
48.0' CB&VEG MED
2.0' PVD INSHLD1 - LT
4.0' PVD INSHLD1 - RT
2.0' C&G INSHLD2 - RT
2.0' C&G SHLD1 - LT
6.0' PVD SHLD1 - RT
6.0' PVD SHLD2 - LT
12.0' LWN SHLD2 - RT

5.792 156.0' - 72.0'
6 - 12.0' RDWY
48.0' VEG MED
4.0' PVD INSHLD1 - RT
2 - 6.0' PVD SHLD1
2 - 12.0' LWN SHLD2

6.334 156.0' - 72.0'
6 - 12.0' RDWY
48.0' VEG MED
2 - 6.0' PVD SHLD1
2 - 12.0' LWN SHLD2

6.401 157.0' - 72.0'
6 - 12.0' RDWY
50.0' CB&VEG MED
4.0' PVD INSHLD1 - LT
2.0' C&G INSHLD1 - RT
2.0' C&G INSHLD2 - LT
11.0' PVD SHLD1 - LT
6.0' PVD SHLD1 - RT
6.0' LWN SHLD2 - LT
12.0' LWN SHLD2 - RT

INVENTORY DIRECTION * E

ROADWAY COMPOSITION

4.500 28/FC-5
28/FC-5

HORIZONTAL ALIGNMENT

CURVE DATA NOT FIELD VERIFIED

STRUCTURE DESCRIPTION

4.809 1 - 18" X 105' CC
4.932 1 - 36" X 199' CC
5.102 2 - 36" X 207' CC
5.675 1 - 30" X 220' CC
5.820 1 - 18" X 133' CC
5.897 1 - 18" X 105' CC
5.969 1 - 18" X 117' CC
6.061 1 - 18" X 103' CC
6.190 1 - 24" X 197' CC
6.309 1 - 18" X 93' CC
6.377 1 - 18" X 80' CC
6.496 1 - 30" X 249' CC

DISTRICT USE

SIS

FUN CLASS

4.500 URBAN PRIN ART OTHER

SPEED LIMIT

4.500 60MPH
6.264 50MPH

ROADWAY FEATURES

7.0 — SR-54 — 8.0

OAKSTEAD BLVD 6.524

STONEGATE FALLS DR 6.998

HAILEY LN 7.099

54

WILSON RD 7.565

5600 DEVONOAK BLVD 7.740 / 7.751

HUNT RD 8.061

FM

41 / 45

8.262 / 8.255 / 8.260 624933-D

LAND O LAKES BLVD 8.289

NET ROADWAY ID LENGTH: 8.289

END MP: 8.289

HENLEY RD 6.998

EVERGREEN LN 7.359

HENNING LN 7.531

SHIREGREST CV 7.565

BRUNELLO TRL 7.804

SOFIA DR 7.936

LANE WIDTHS ARE AVERAGED

6.524 155.0' - 72.0'
6 - 12.0' RDWY
49.0' CB&VEG MED
2.0' C&G INSHLD1 - LT
3.0' PVD INSHLD1 - RT
2.0' C&G INSHLD2 - RT
6.0' PVD SHLD1 - LT
5.0' PVD SHLD1 - RT
11.0' LWN SHLD2 - LT
12.0' LWN SHLD2 - RT

6.637 156.0' - 72.0'
6 - 12.0' RDWY
48.0' VEG MED
4.0' PVD INSHLD1 - LT
2 - 6.0' PVD SHLD1
2 - 12.0' LWN SHLD2

6.998 154.0' - 72.0'
6 - 12.0' RDWY
48.0' VEG MED
2 - 5.0' PVD SHLD1
2 - 12.0' LWN SHLD2

7.155 157.0' - 72.0'
6 - 12.0' RDWY
49.0' VEG MED
5.0' PVD INSHLD1 - RT
2 - 6.0' PVD SHLD1
2 - 12.0' LWN SHLD2

7.429 156.0' - 72.0'
6 - 12.0' RDWY
50.0' CB&VEG MED
3.0' PVD INSHLD1 - LT
2.0' C&G INSHLD1 - RT
2.0' C&G INSHLD2 - LT
2 - 5.0' PVD SHLD1
2 - 12.0' LWN SHLD2

7.637 154.0' - 72.0'
6 - 12.0' RDWY
48.0' VEG MED
4.0' PVD INSHLD1 - LT
2 - 5.0' PVD SHLD1
2 - 12.0' LWN SHLD2

7.717 155.0' - 72.0'
6 - 12.0' RDWY
48.0' VEG MED
4.0' PVD INSHLD1 - LT
5.0' PVD SHLD1 - LT
10.0' PVD SHLD1 - RT
12.0' LWN SHLD2 - LT
8.0' LWN SHLD2 - RT

7.804 151.0' - 72.0'
6 - 12.0' RDWY
43.0' VEG MED
4.0' PVD INSHLD1 - LT
2.0' PVD INSHLD1 - RT
2 - 6.0' PVD SHLD1
2 - 12.0' LWN SHLD2

7.936 117.0' - 69.0'
3 - 12.0' RDWY - LT
3 - 11.0' RDWY - RT
37.0' CB&VEG MED
2 - 2.0' C&G INSHLD1
4.0' PVD SHLD1 - LT
3.0' PVD SHLD1 - RT
2 - 2.0' C&G SHLD2

8.196 117.0' - 69.0'
3 - 12.0' RDWY - LT
3 - 11.0' RDWY - RT
37.0' TFSP MED
2 - 1.0' PVD INSHLD1
4.0' PVD SHLD1 - LT
3.0' PVD SHLD1 - RT
2 - 2.0' C&G SHLD2

INVENTORY DIRECTION * E

ROADWAY COMPOSITION

6.500 28/FC-5
28/FC-5

HORIZONTAL ALIGNMENT

CURVE DATA NOT FIELD VERIFIED

STRUCTURE DESCRIPTION

6.818 1 - 48" X 224' CC
7.063 1 - 30" X 200' X 200' CC
7.125 1 - 18" X 92' CC
7.312 1 - 18" X 106' CC
7.460 2 - 30" X 213' CC
7.753 1 - 42" X 218' CC
8.072 2 - 8' X 3' X 138' CBC
8.289 US-41/SR-45 - RDWY ID 14010000

DISTRICT USE

8.236 FM# 430710-15201 (MP 8.236 - MP 8.270)
2016 - RR CROSSING

SIS

FUN CLASS

6.500 URBAN PRIN ART OTHER

SPEED LIMIT

6.500 50MPH
8.158 45MPH

Version: 1.4.2.26 06/21/2017