| | 5 YR INV | SLD REV | BMP | EMP | INV | SLD REV |
|---|---|---|---|---|---|---|
| DATE | 12/07/2016 | 12/16/2016 | | | | |
| BY | FTE / JR-IM | FTE / KA | | | | |

FLORIDA DEPARTMENT OF TRANSPORTATION

# STRAIGHT LINE DIAGRAM OF ROAD INVENTORY

| SECTION STATUS | INT. or US ROUTE NO. | STATE ROAD NO. | COUNTY | DISTRICT | ROADWAY ID | SHEET NO: |
|---|---|---|---|---|---|---|
| 02 | | SR 628 | HILLSBOROUGH | 07 | 10 003 100 | 1 OF 1 |

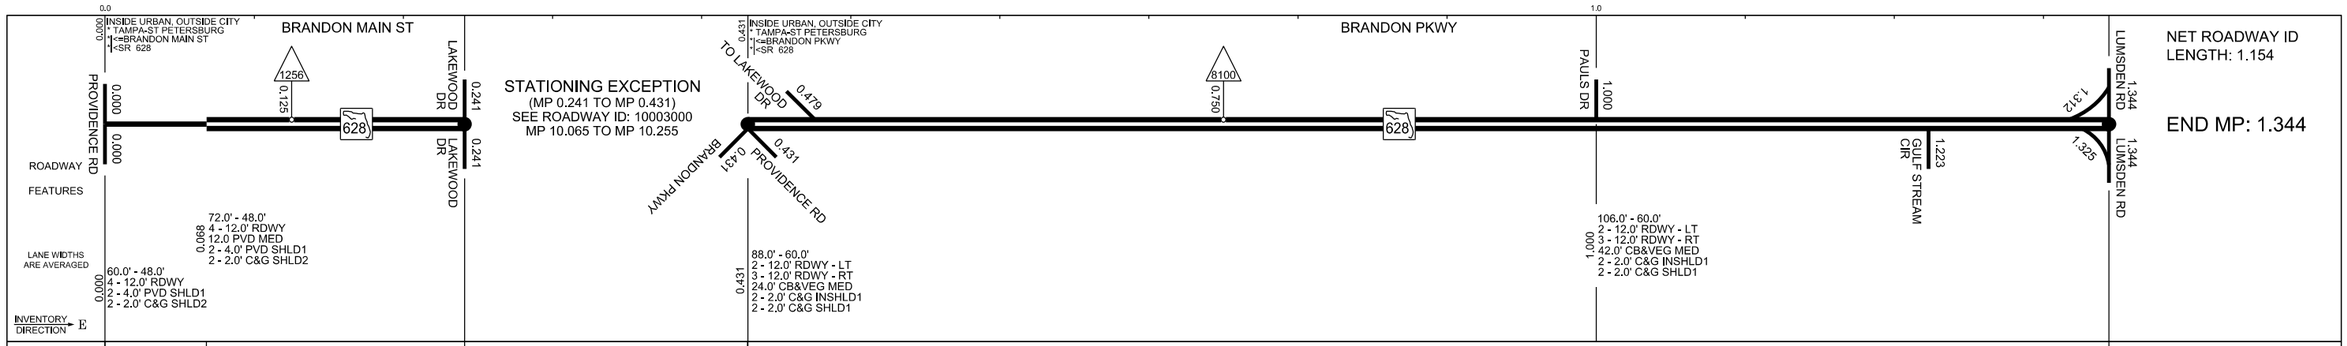


Version: 1.4.2.24 12/16/2016