	5 YR INV	SLD REV	BMP	EMP	INV	SLD REV
DATE	10/01/2014	10/13/2014	3.538	5.535		10/01/2015
BY	FTE / JM-DS	FTE / KA	SR-39			FTE/KA
			TRANSFER			

FLORIDA DEPARTMENT OF TRANSPORTATION

STRAIGHT LINE DIAGRAM OF ROAD INVENTORY

SECTION STATUS	INT. or US ROUTE NO.	STATE ROAD NO.	COUNTY	DISTRICT	ROADWAY ID	SHEET NO:
02		SR 39	HILLSBOROUGH	07	10 070 000	1 OF 2

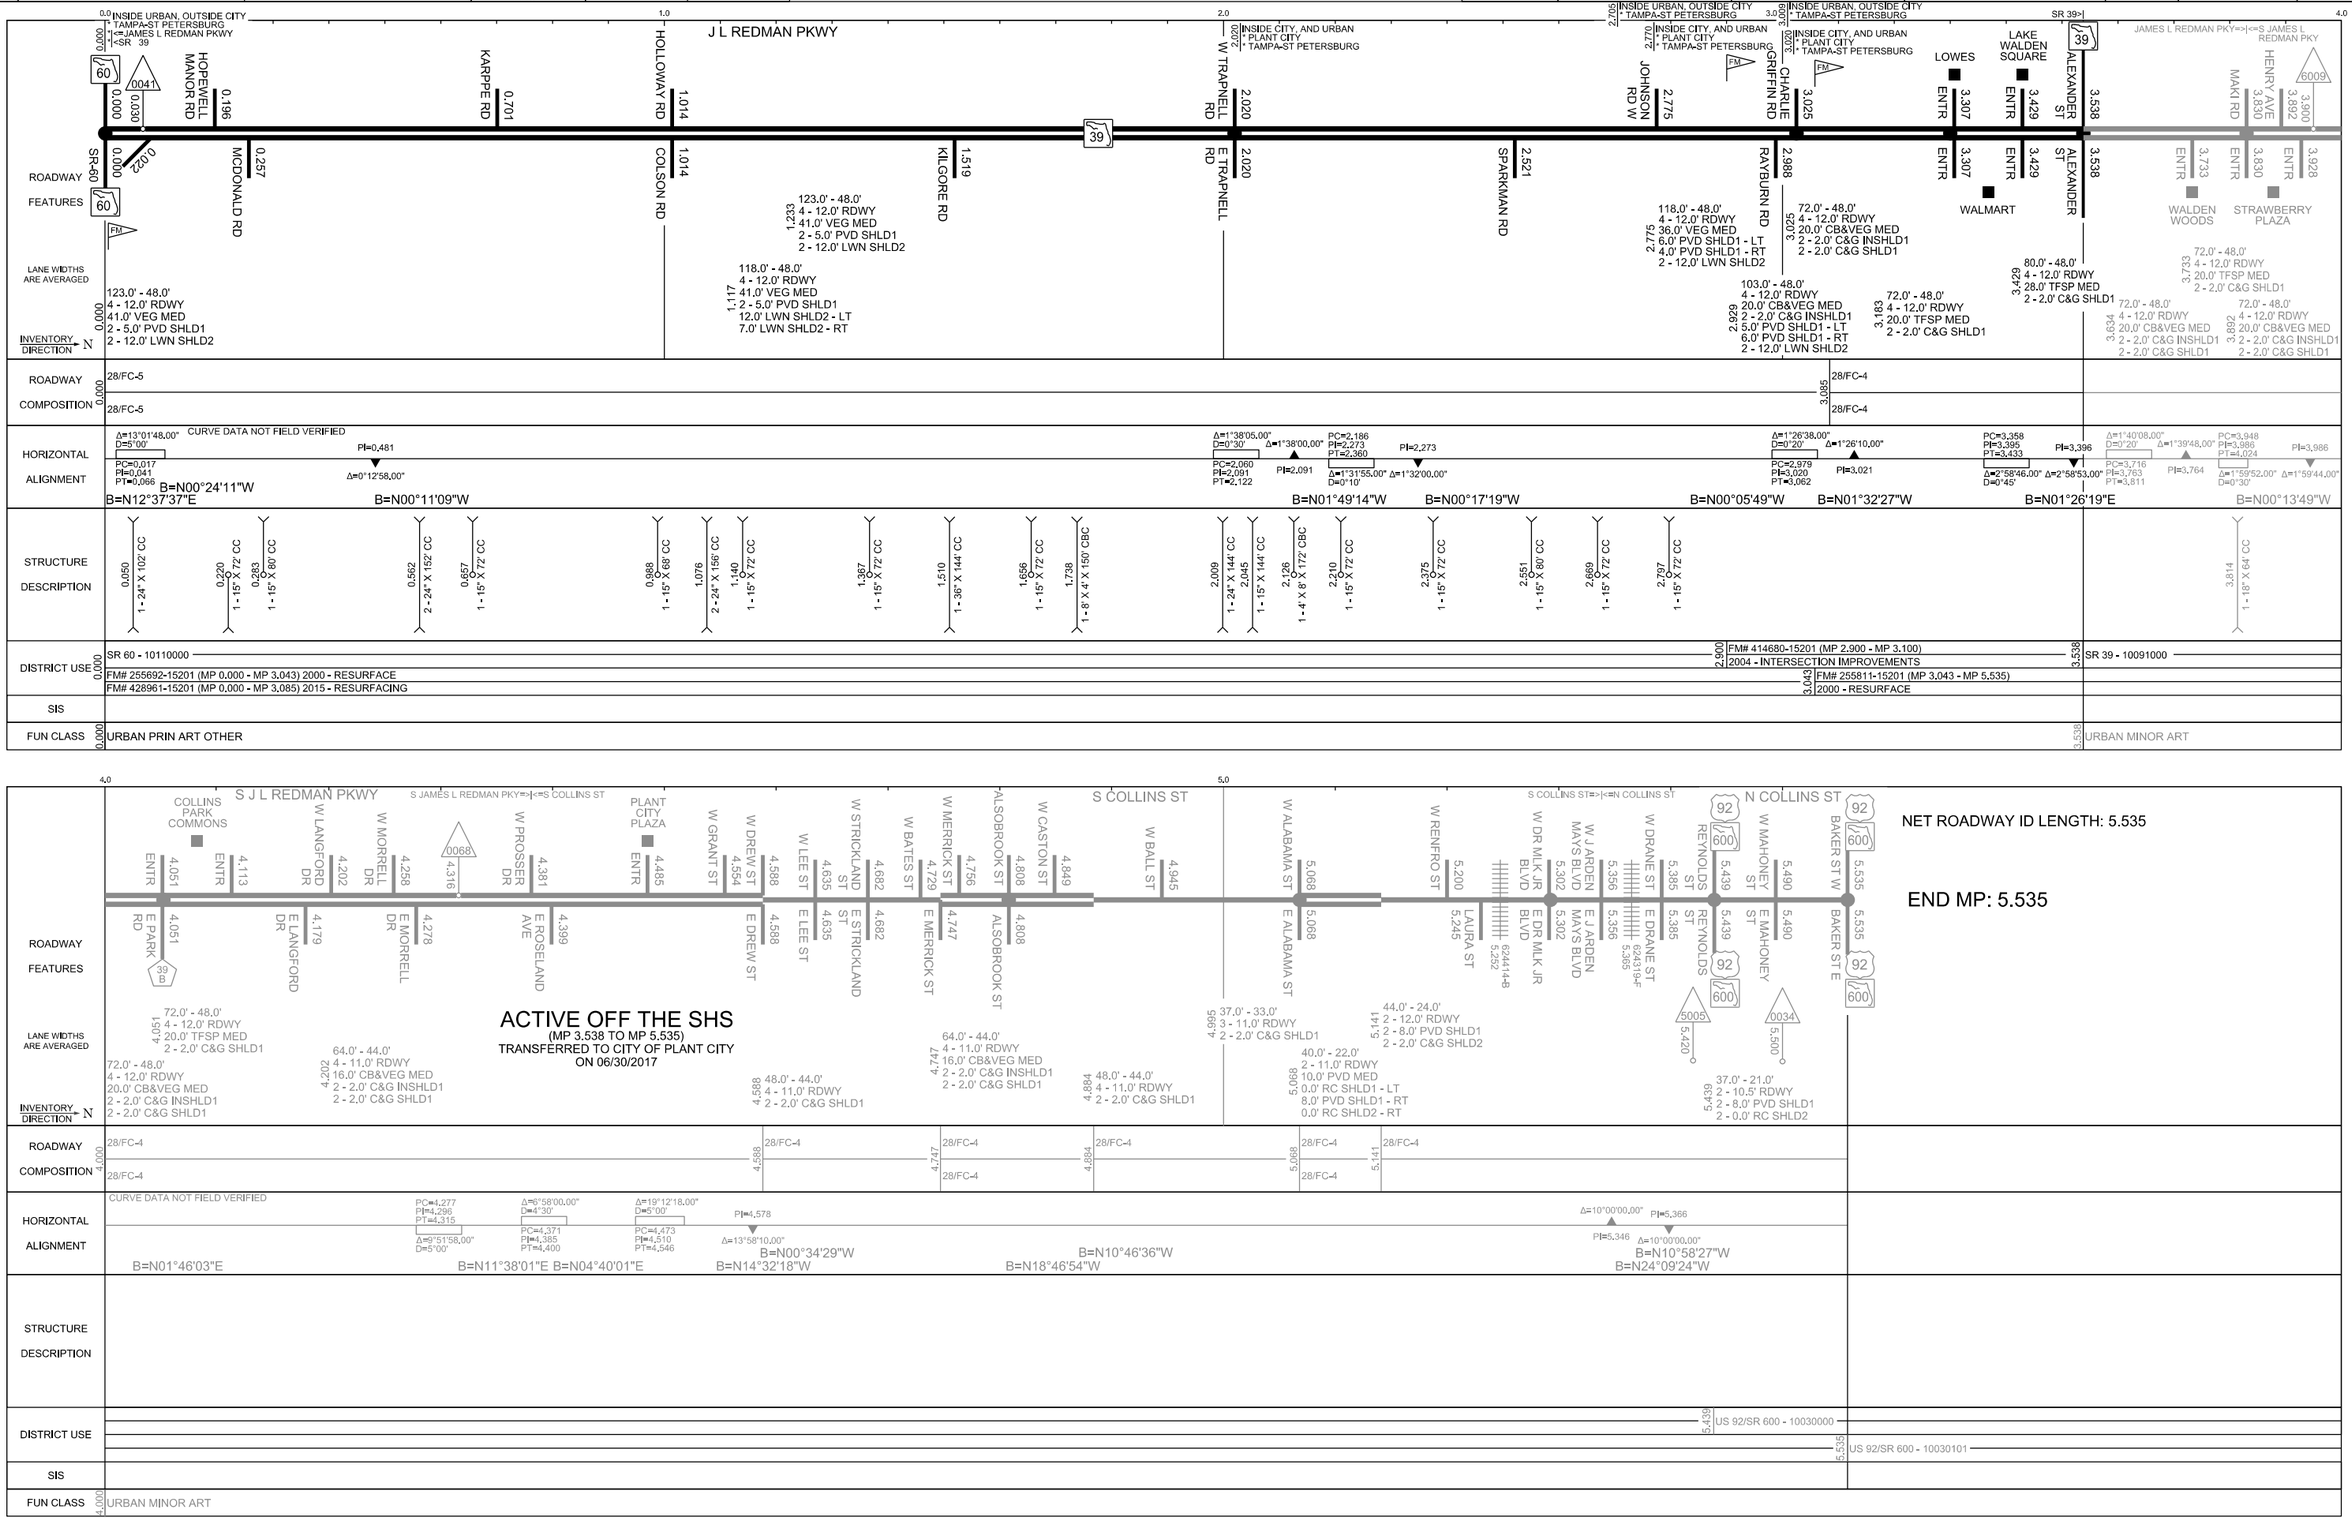

NET ROADWAY ID LENGTH: 5.535

END MP: 5.535

Version: 1.4.2.24 10/13/2014