	5 YR INV	SLD REV	BMP	EMP	INV	SLD REV
DATE	11/17/2014	11/25/2014				
BY	FTE / JM-KA	FTE / KA				

FLORIDA DEPARTMENT OF TRANSPORTATION

STRAIGHT LINE DIAGRAM OF ROAD INVENTORY

SECTION STATUS	INT. or US ROUTE NO.	STATE ROAD NO.	COUNTY	DISTRICT	ROADWAY ID	SHEET NO:
02		SR 674	HILLSBOROUGH	07	10 120 000	1 OF 3

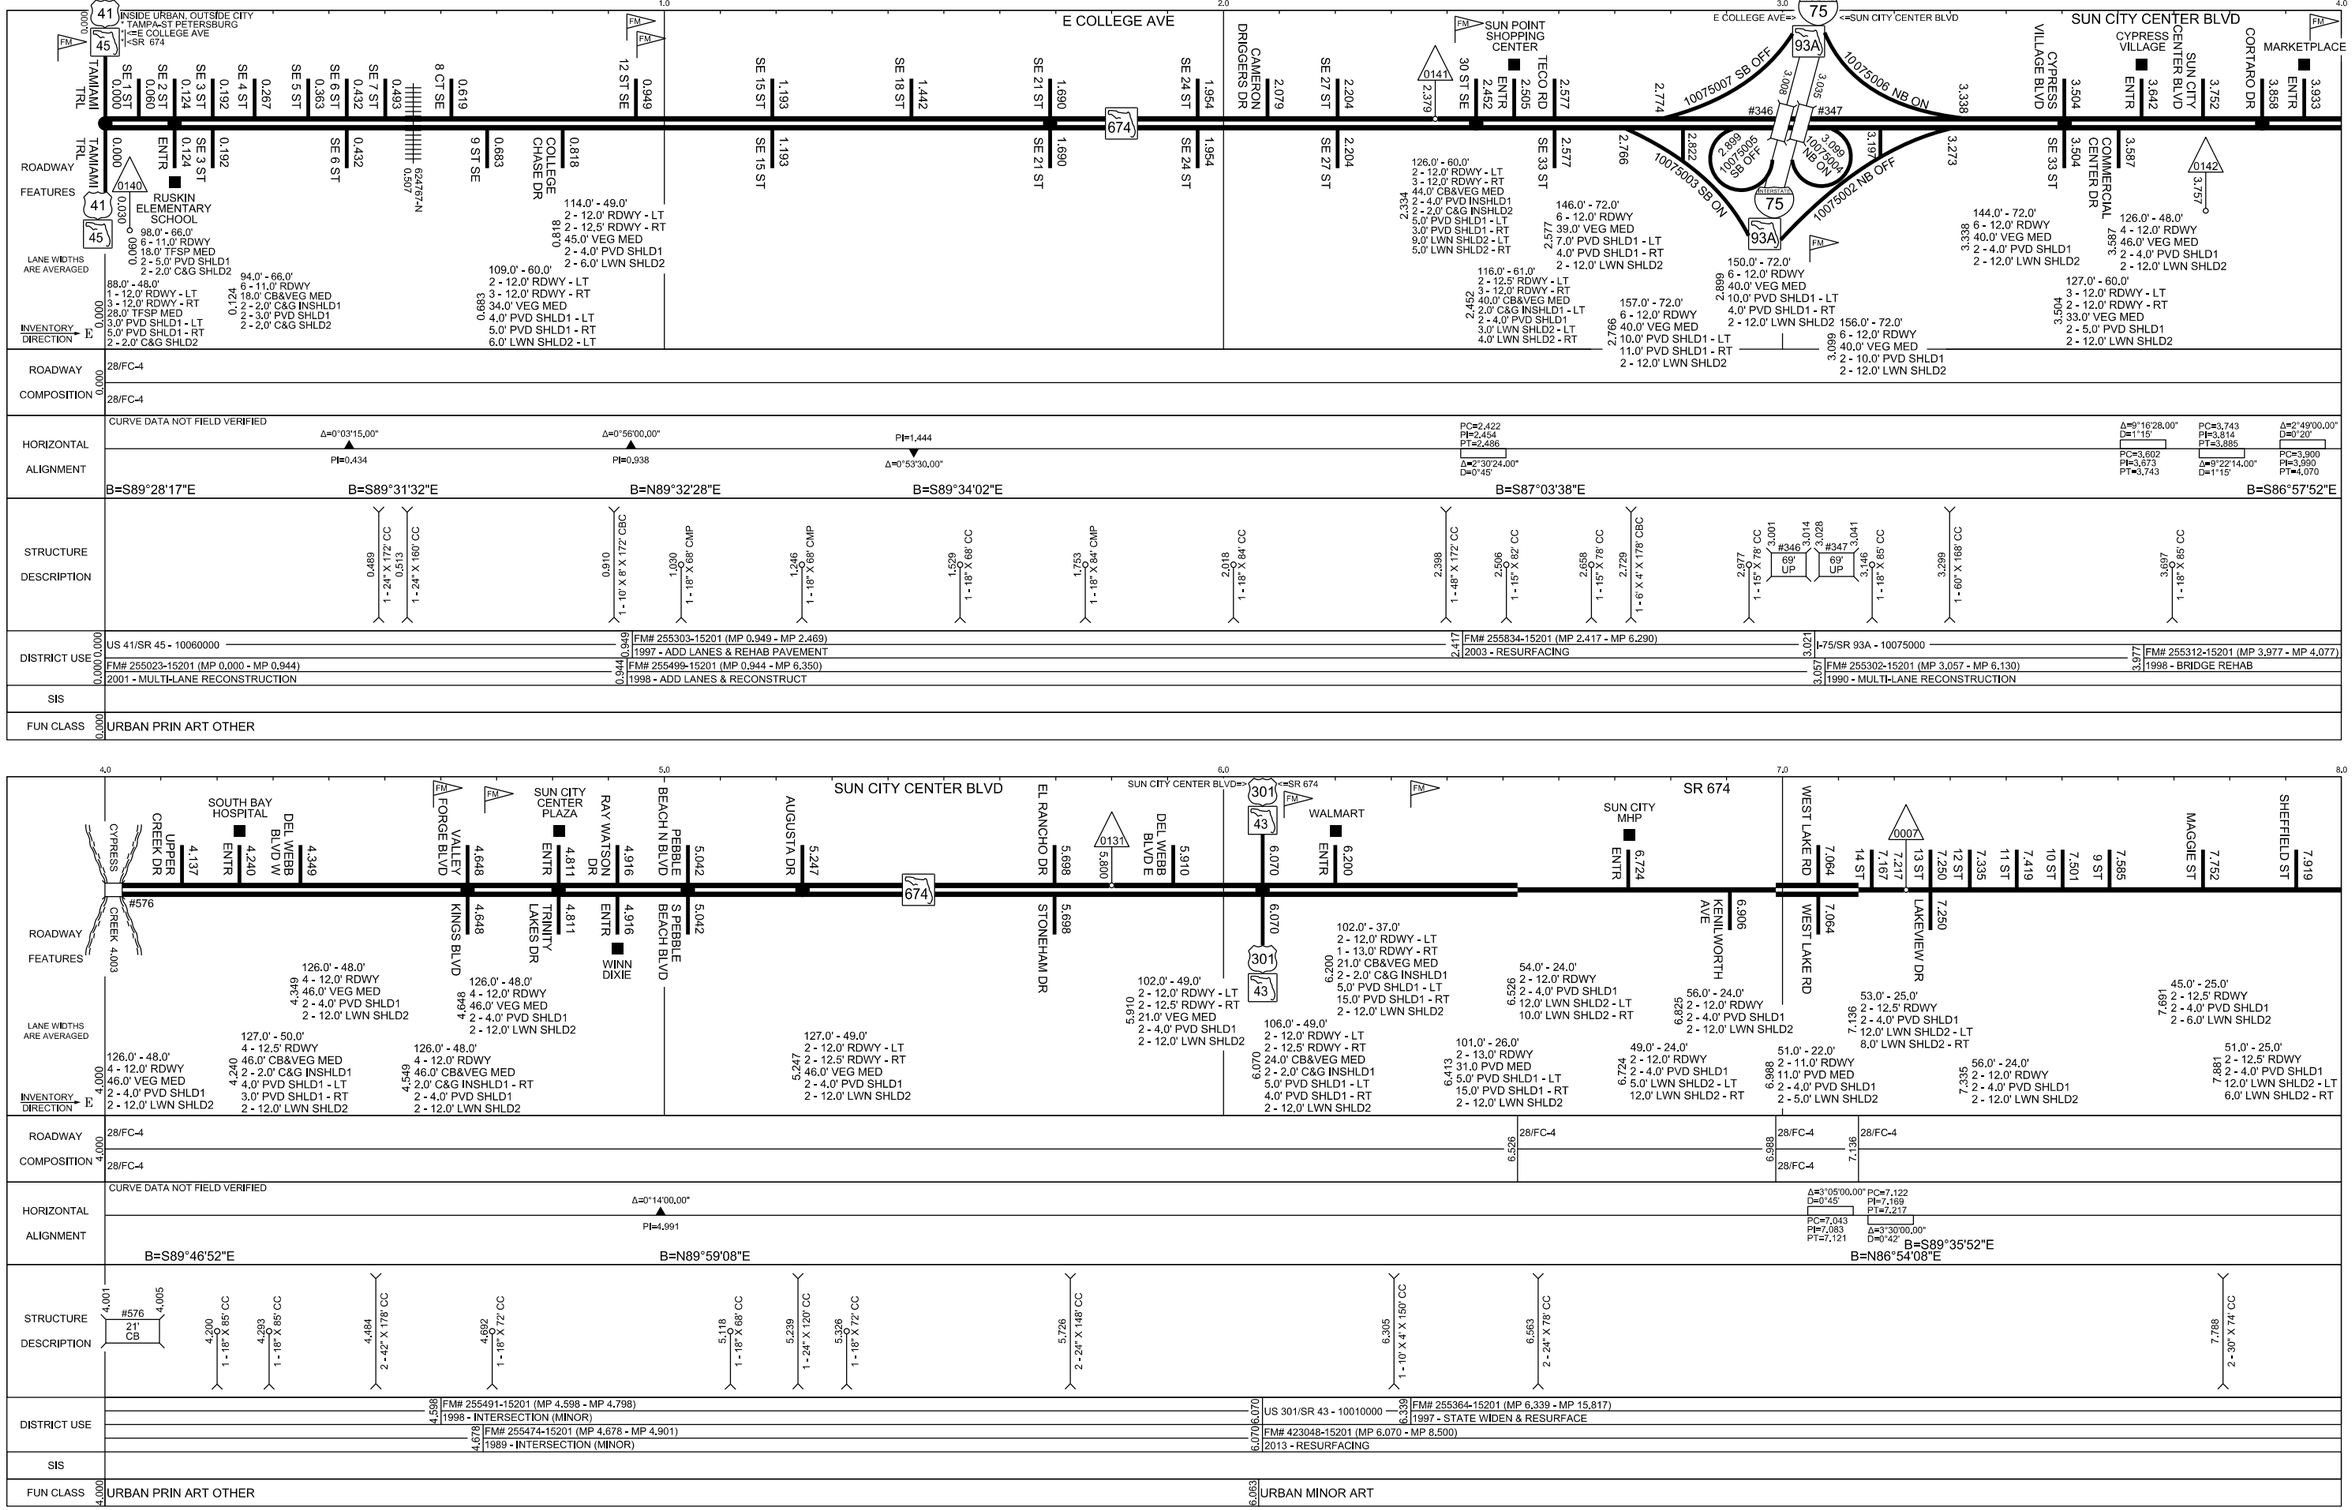

Version: 1.4.2.24 11/20/2014

	5 YR INV	SLD REV	BMP	EMP	INV	SLD REV
DATE	11/17/2014	11/25/2014	9,641	10,069	08/03/2018	09/07/2018
BY	FTE / JM-KA	FTE / KA	CONSTRUCTION		FTE / IM-BK	FTE / KA
			ACCEPTANCE			

FLORIDA DEPARTMENT OF TRANSPORTATION

STRAIGHT LINE DIAGRAM OF ROAD INVENTORY

SECTION STATUS	INT. or US ROUTE NO.	STATE ROAD NO.	COUNTY	DISTRICT	ROADWAY ID	SHEET NO:
02		SR 674	HILLSBOROUGH	07	10 120 000	2 OF 3

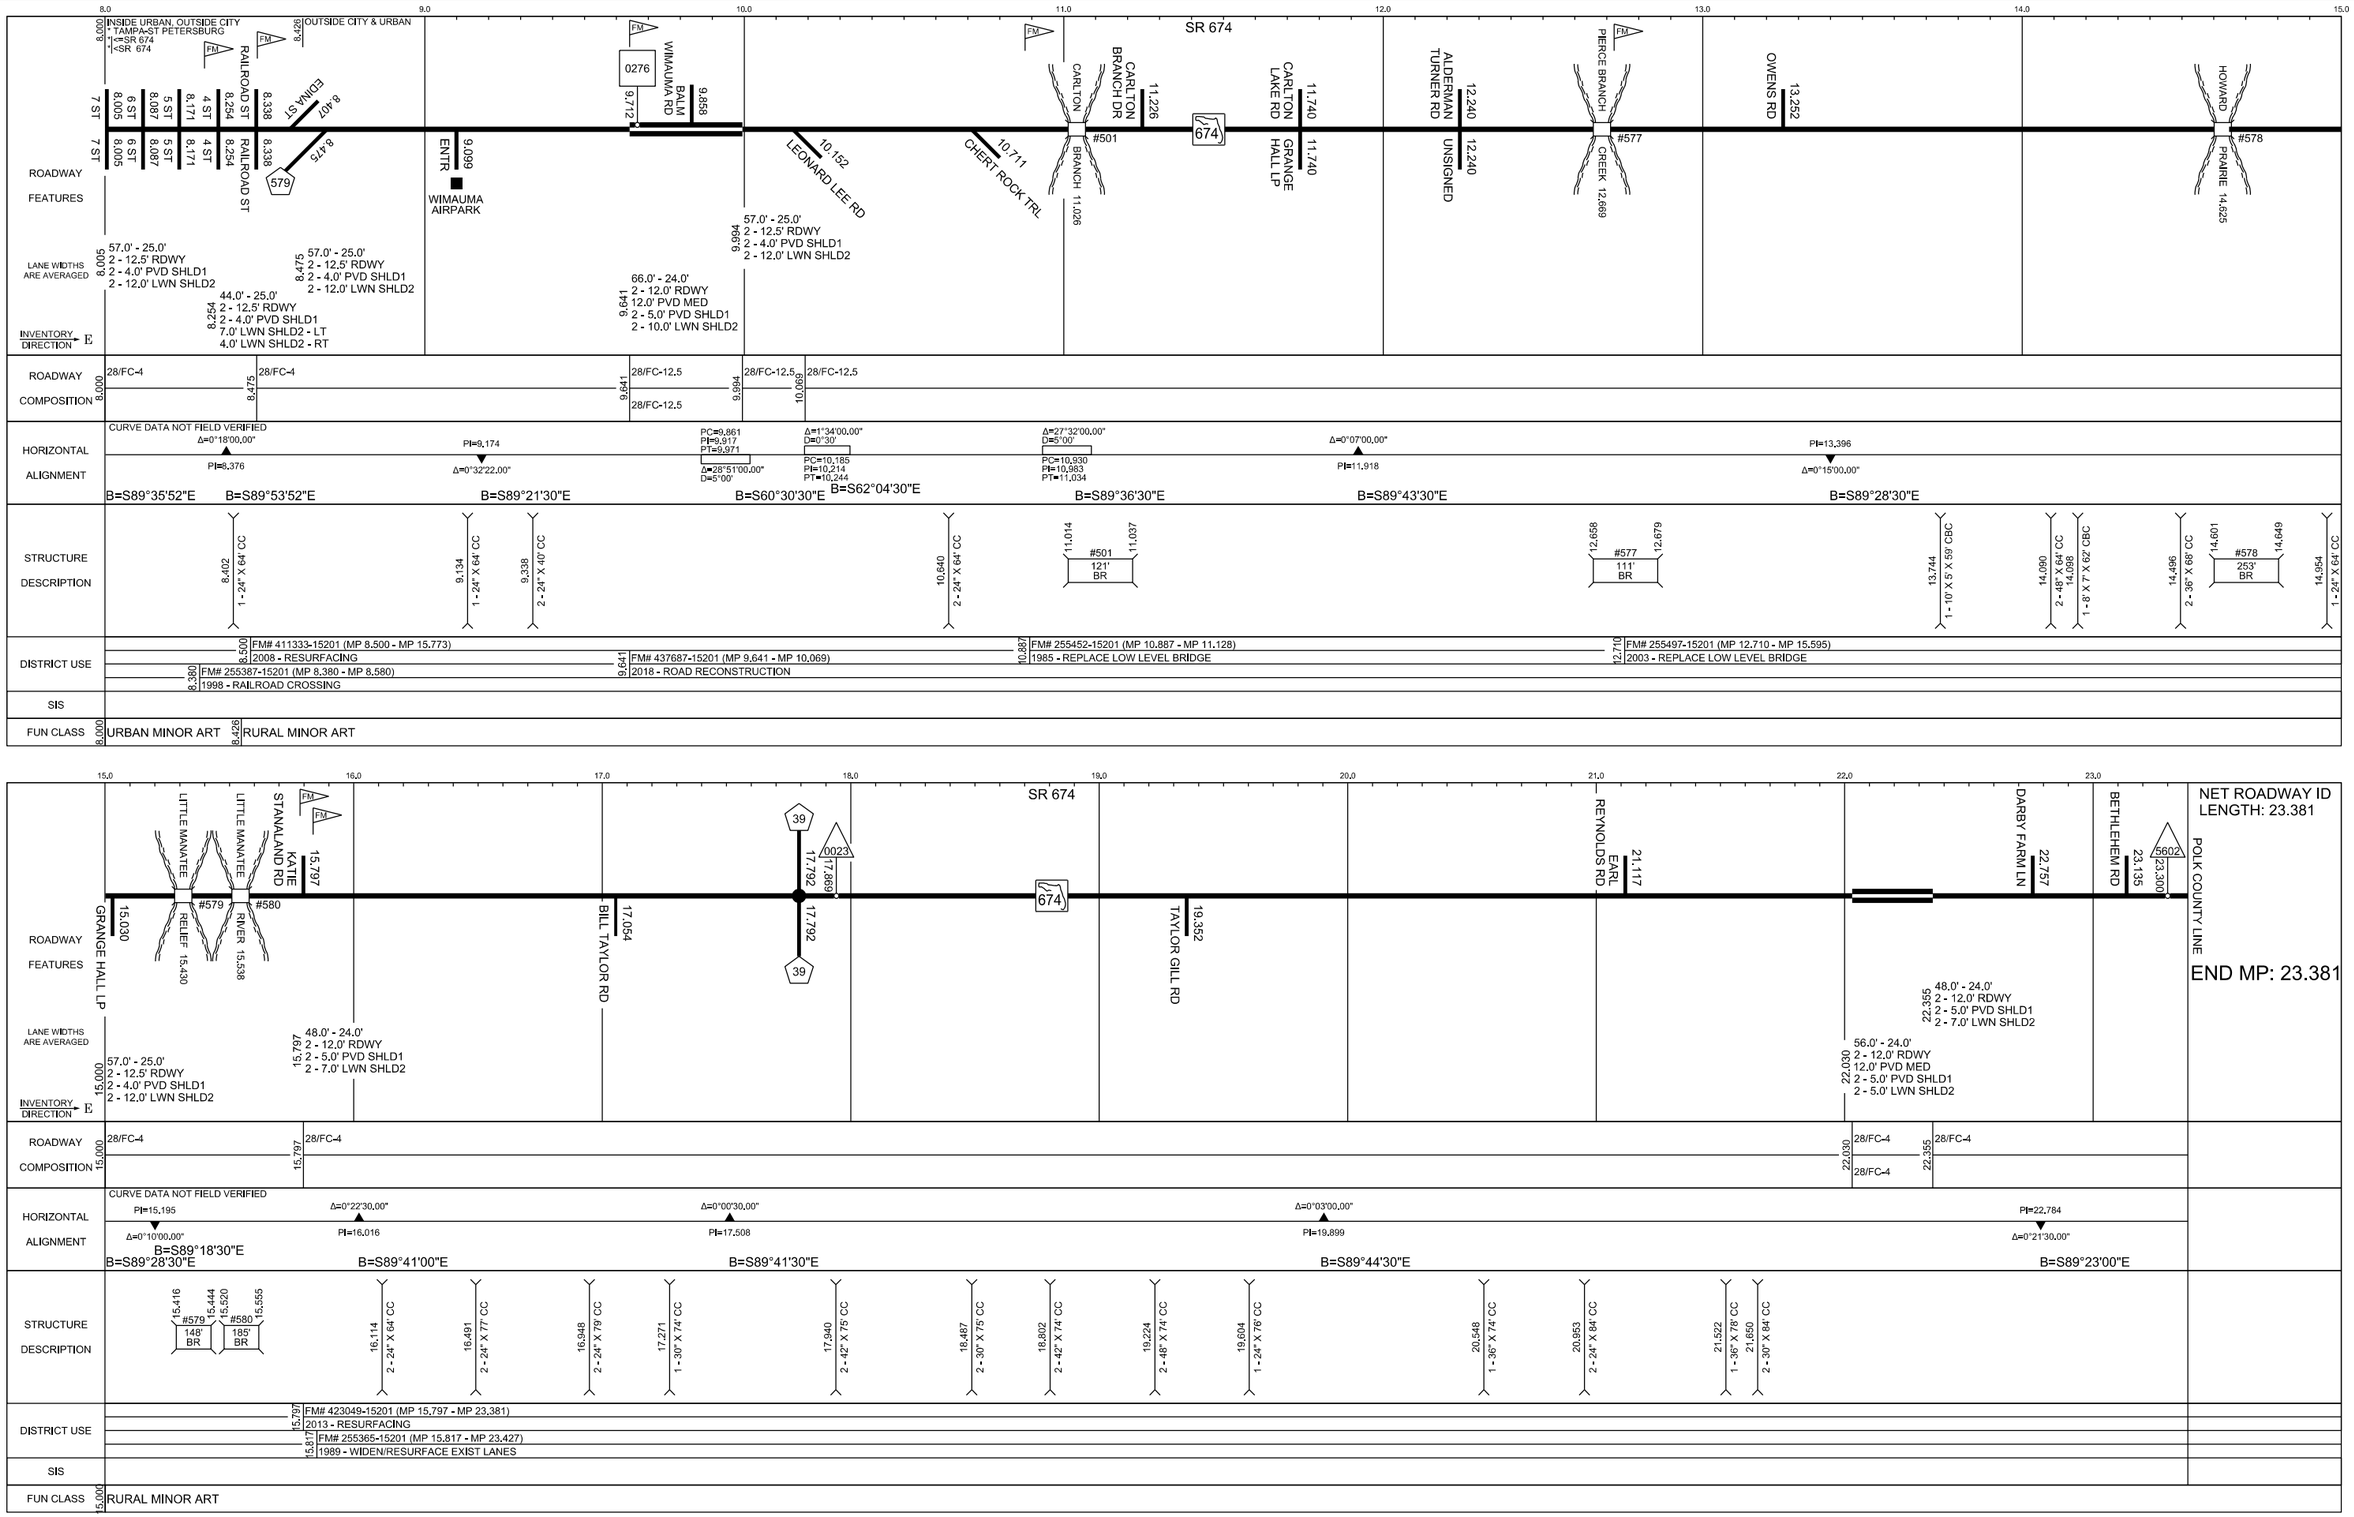

Version: 1.4.2.24 11/20/2014