	5 YR INV	SLD REV
DATE	04/27/2016	05/24/2016
BY	FTE / JR-IM	FTE / KA

BMP	EMP	INV	SLD REV
0.606	1.697	07/13/2016	10/18/2016
CONSTRUCTION		FTE/JR-IM	FTE/KA
ACCEPTANCE			

FLORIDA DEPARTMENT OF TRANSPORTATION

STRAIGHT LINE DIAGRAM OF ROAD INVENTORY

SECTION STATUS	INT. or US ROUTE NO.	STATE ROAD NO.	COUNTY	DISTRICT	ROADWAY ID	SHEET NO:
02	USA 19	SR 60/SR 595	PINELLAS	07	15 045 000	1 OF 1

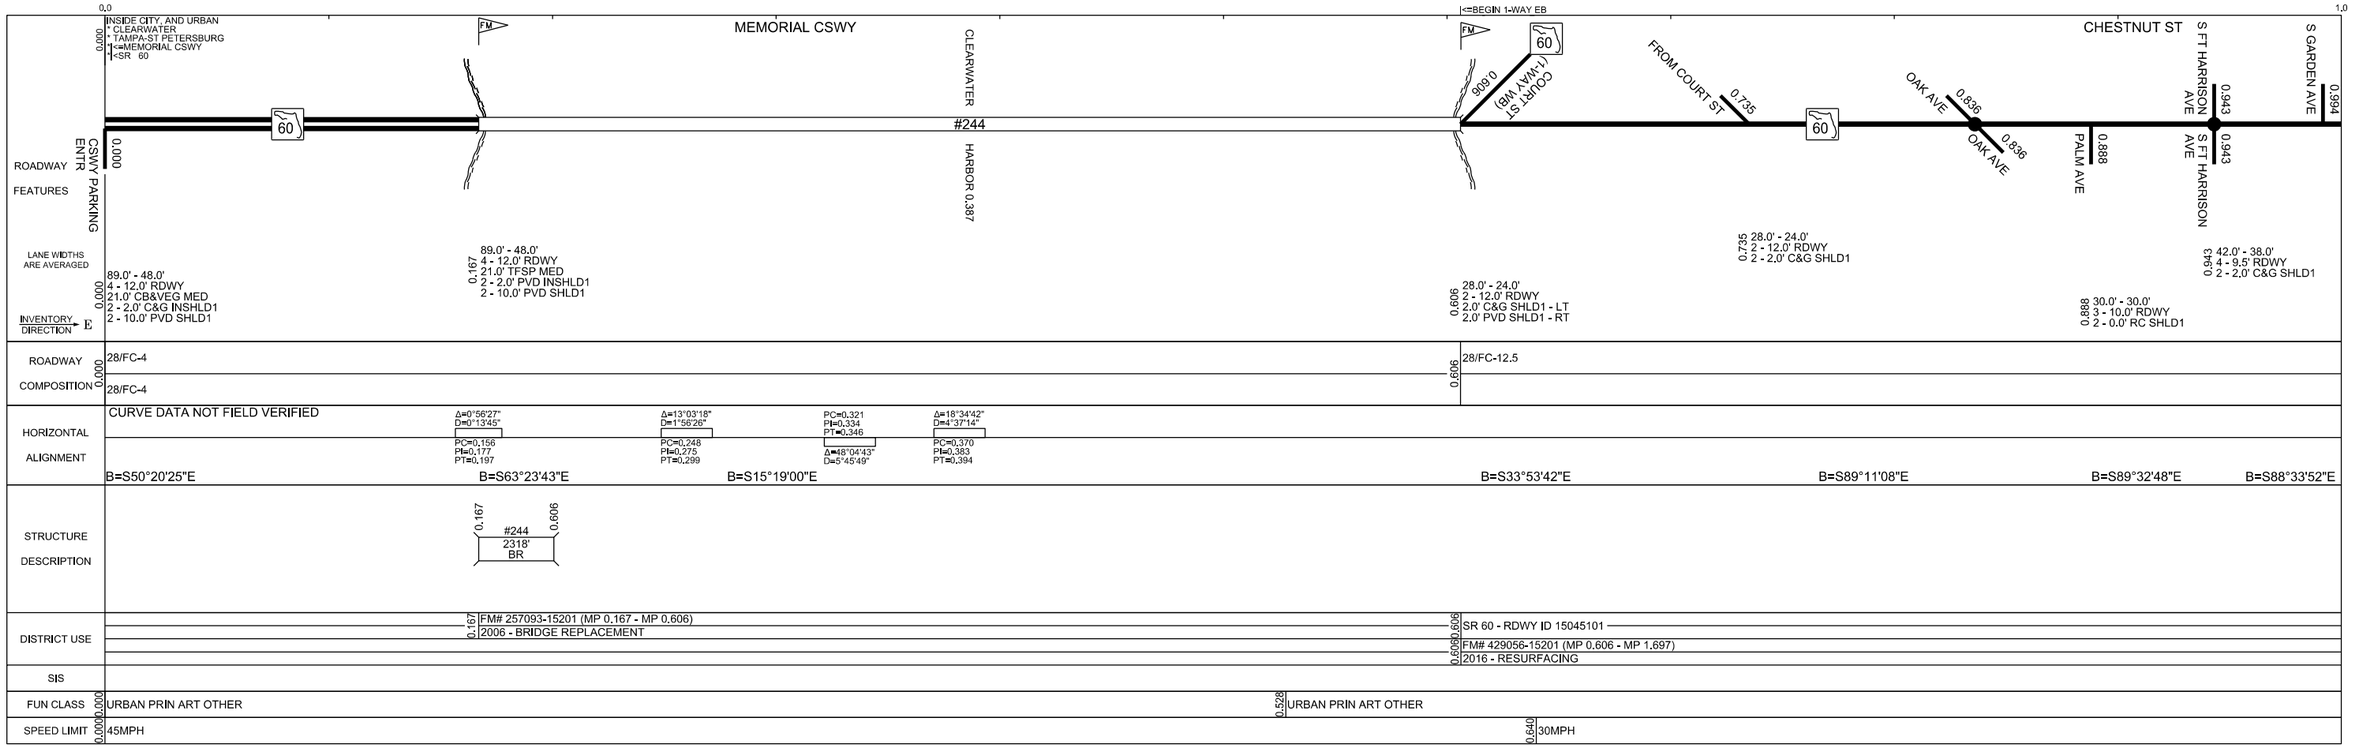

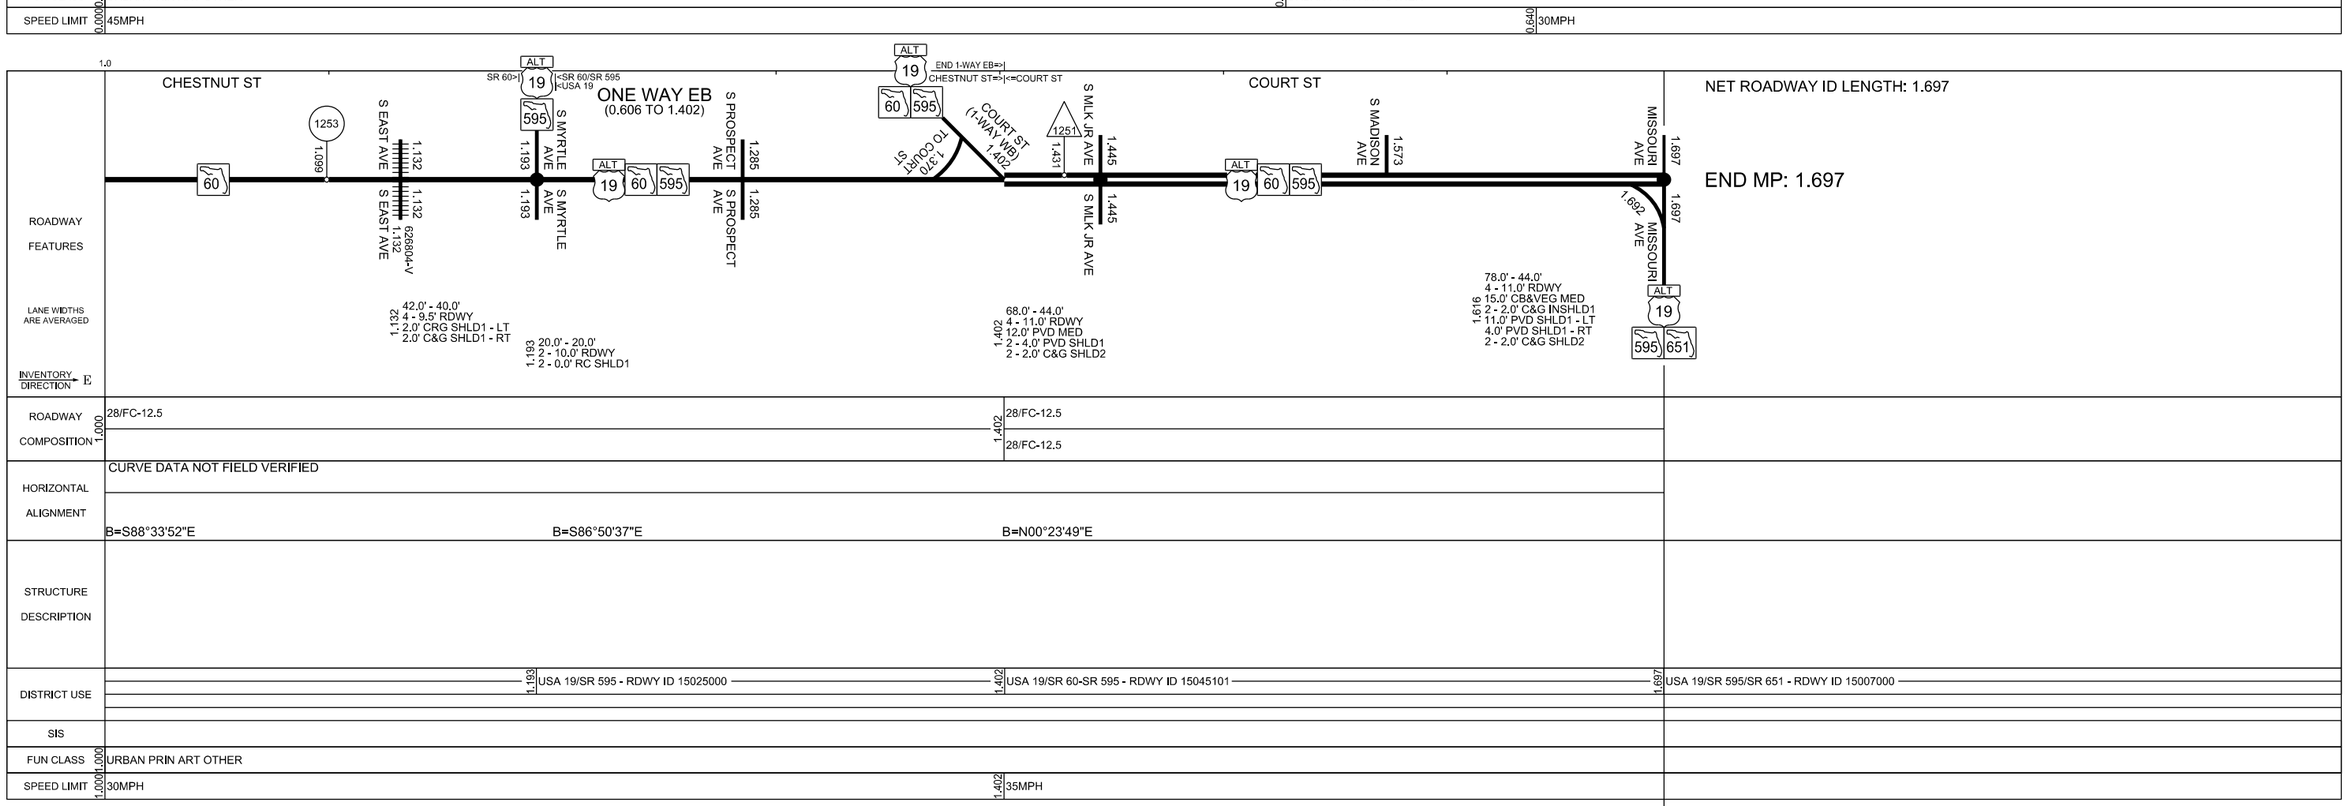

Version: 1.4.2.24 05/23/2016