	5 YR INV	SLD REV	BMP	EMP	INV	SLD REV
DATE	4/30/2014	5/28/2014	0.093	0.093	05/07/2018	05/30/2018
BY	FTE / JW-KA	FTE / KA	2018 RANDOM SAMPLING REV		CS-KA-AM	FTE/KA

FLORIDA DEPARTMENT OF TRANSPORTATION

STRAIGHT LINE DIAGRAM OF ROAD INVENTORY

SECTION STATUS	INT. or US ROUTE NO.	STATE ROAD NO.	COUNTY	DISTRICT	ROADWAY ID	SHEET NO:
02		SR 584 / SR 580	PINELLAS	07	15 080 000	1 OF 1

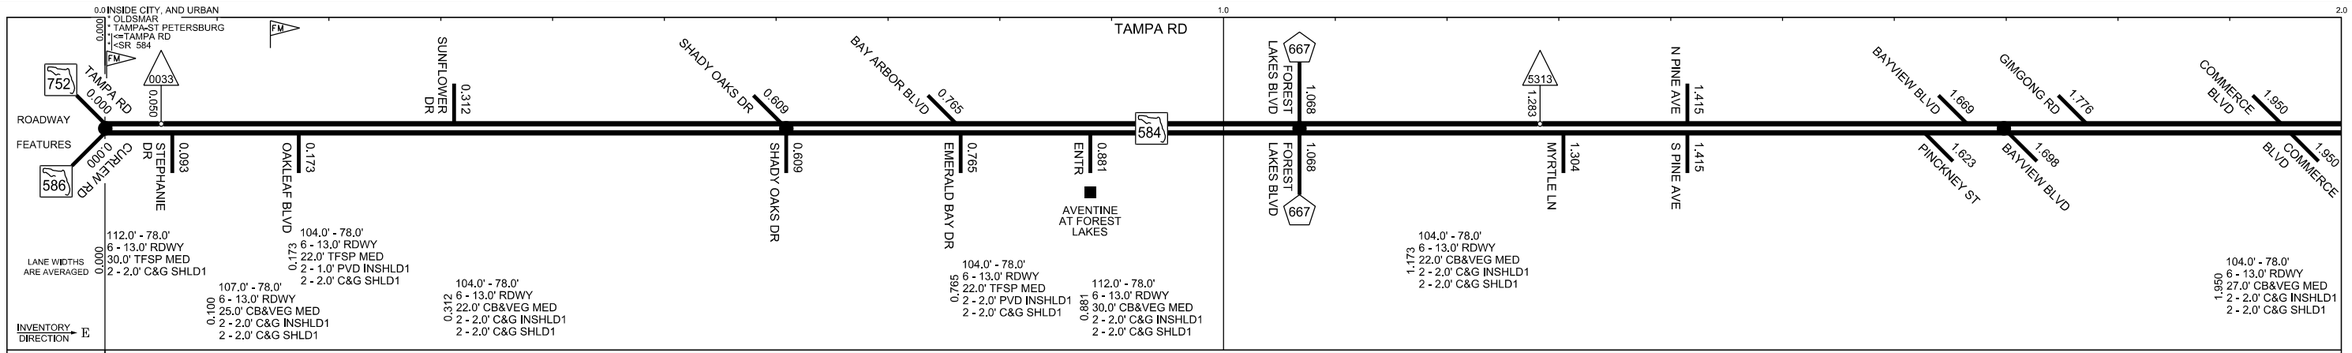

ROADWAY COMPOSITION

0.000 28/FC-4

0.000 28/FC-4

HORIZONTAL ALIGNMENT

CURVE DATA NOT FIELD VERIFIED

Δ=19°34'43.00" D=2°00'

PC=0.000 PI=0.024 PT=0.047

B=S68°56'36"E

Δ=0°30'00.00 PI=0.824

B=S69°26'36"E

PI=1.258 Δ=0°30'00.00

B=S68°56'36"E

STRUCTURE DESCRIPTION

0.035 1 - 18" X 109' CC
0.057 3 - 42" X 216' CC
0.246 2 - 36" X 158' CC
0.357 1 - 18" X 97' CC
0.470 1 - 30" X 95' CC
0.584 1 - 18" X 95' CC
0.625 2 - 36" X 136' CC
0.633 1 - 18" X 95' CC
0.727 1 - 18" X 95' CC
0.780 1 - 18" X 95' CC
0.896 1 - 18" X 97' CC
1.020 1 - 18" X 105' CC
1.125 1 - 24" X 18" X 157' CC
1.228 1 - 30" X 145' CC
1.266 1 - 18" X 95' CC
1.304 1 - 18" X 125' CC
1.379 1 - 18" X 95' CC
1.497 1 - 60" X 92' CC

DISTRICT USE

0.000 FM# 256694-15201 (MP 0.000 - MP 2.586)
0.000 1968 - REPLACE LOW LEVEL BRIDGE
0.139 FM# 256801-15201 (MP 0.139 - MP 2.408)
0.139 1991 - STATE WIDEN & RESURFACE

SIS

FUN CLASS

0.000 URBAN MINOR ART

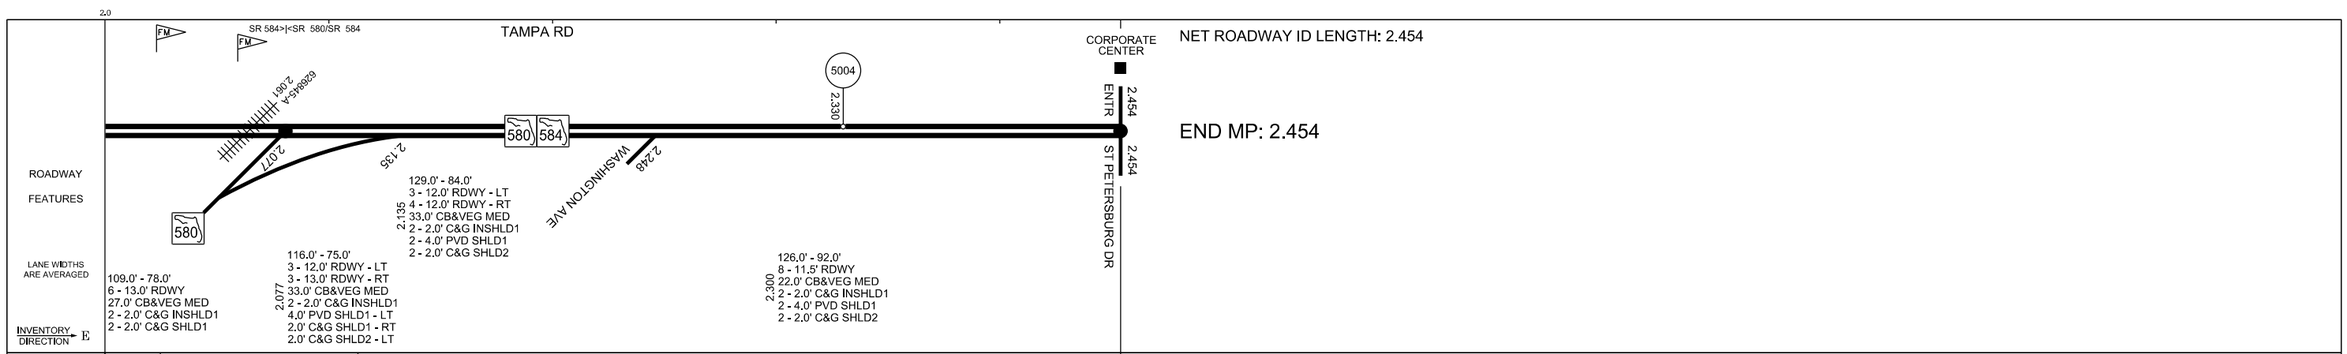

ROADWAY COMPOSITION

2.000 28/FC-4 — 2.023 28/FC-9.5 — 2.113 28/FC-2

2.000 28/FC-4 — 2.023 28/FC-9.5 — 2.113 28/FC-2

HORIZONTAL ALIGNMENT

CURVE DATA NOT FIELD VERIFIED

B=S68°56'36"E

STRUCTURE DESCRIPTION

2.012 1 - 18" X 122' CC
2.023 1 - 60" X 31' CC
2.146 1 - 18" X 104' CC

DISTRICT USE

2.061 FM# 424563-15201 (MP 2.061 - MP 2.454)
2.061 2012 - RESURFACING
2.023 FM# 427496-15201 (MP 2.023 - MP 2.113)
2.023 2016 - RR CROSSING

SIS

FUN CLASS

2.000 URBAN MINOR ART
2.043 URBAN PRIN ART OTHER

Version: 1.4.2.17 05/19/2014