	5 YR INV	SLD REV
DATE	1/07/2015	1/27/2015
BY	FTE / JW-KA	FTE / KA

BMP	EMP	INV	SLD REV
0.895	7.645	08/06/2018	09/17/2018
CONST ACCEPT & ADD CROSSDRAINS		FTE/IM-BK	FTE/KA

FLORIDA DEPARTMENT OF TRANSPORTATION

STRAIGHT LINE DIAGRAM OF ROAD INVENTORY

SECTION STATUS	INT. or US ROUTE NO.	STATE ROAD NO.	COUNTY	DISTRICT	ROADWAY ID	SHEET NO:
12	US 92	SR 687/SR 600	PINELLAS	07	15 090 000	1 OF 5

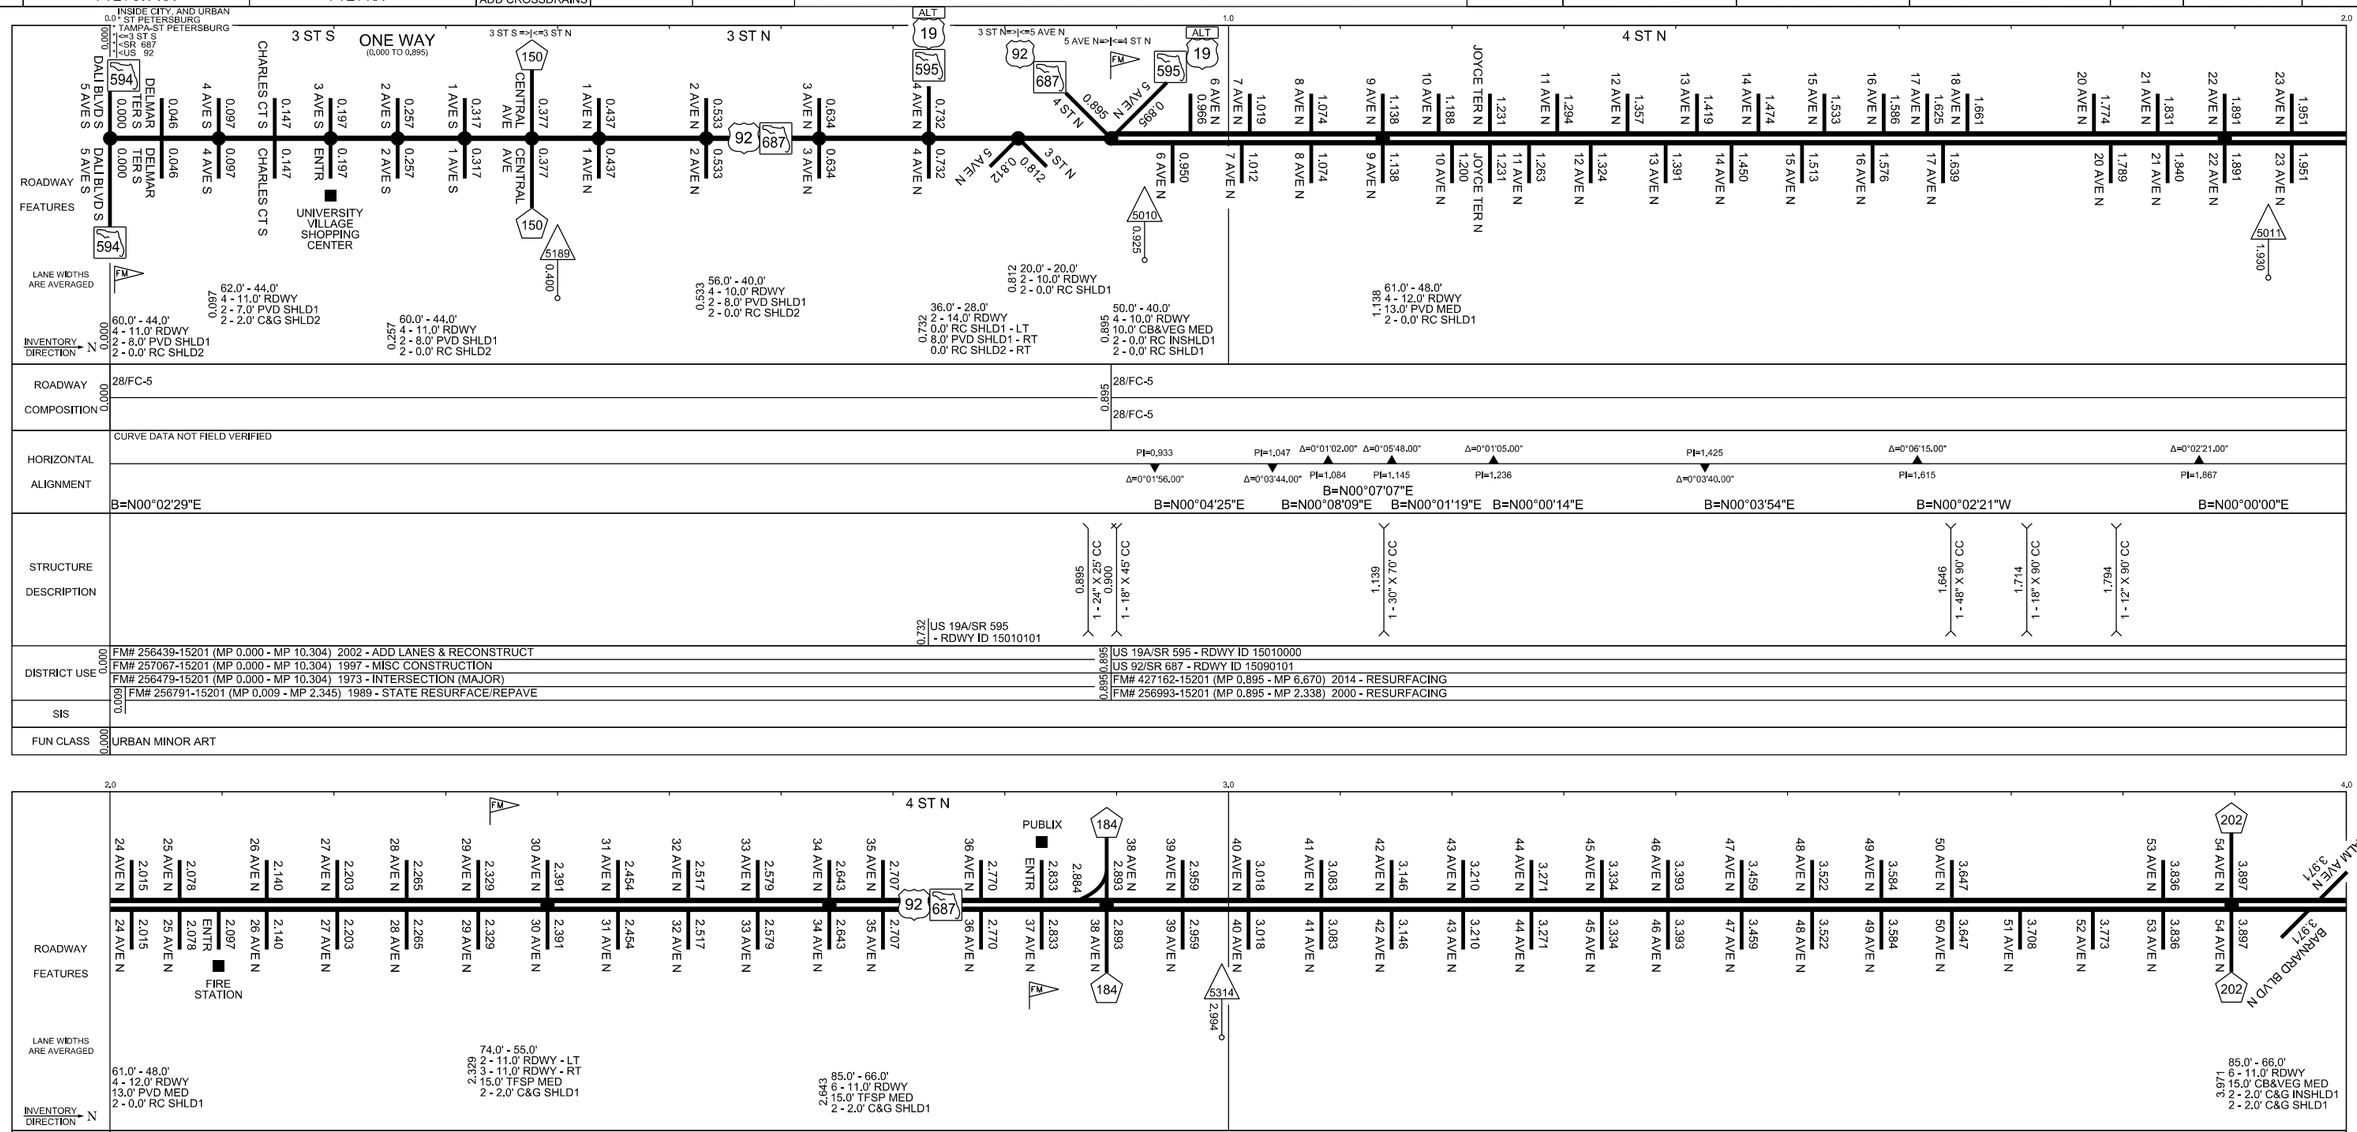

Version: 1.4.2.24 01/22/2015