	5 YR INV	SLD REV	BMP	EMP	INV	SLD REV
DATE	02/06/2017	03/22/2017				
BY	FTE / KA-JR	FTE / KA				

FLORIDA DEPARTMENT OF TRANSPORTATION

STRAIGHT LINE DIAGRAM OF ROAD INVENTORY

SECTION STATUS	INT. or US ROUTE NO.	STATE ROAD NO.	COUNTY	DISTRICT	ROADWAY ID	SHEET NO:
02	US 19	SR 55	PINELLAS	07	15 150 900	1 OF 1

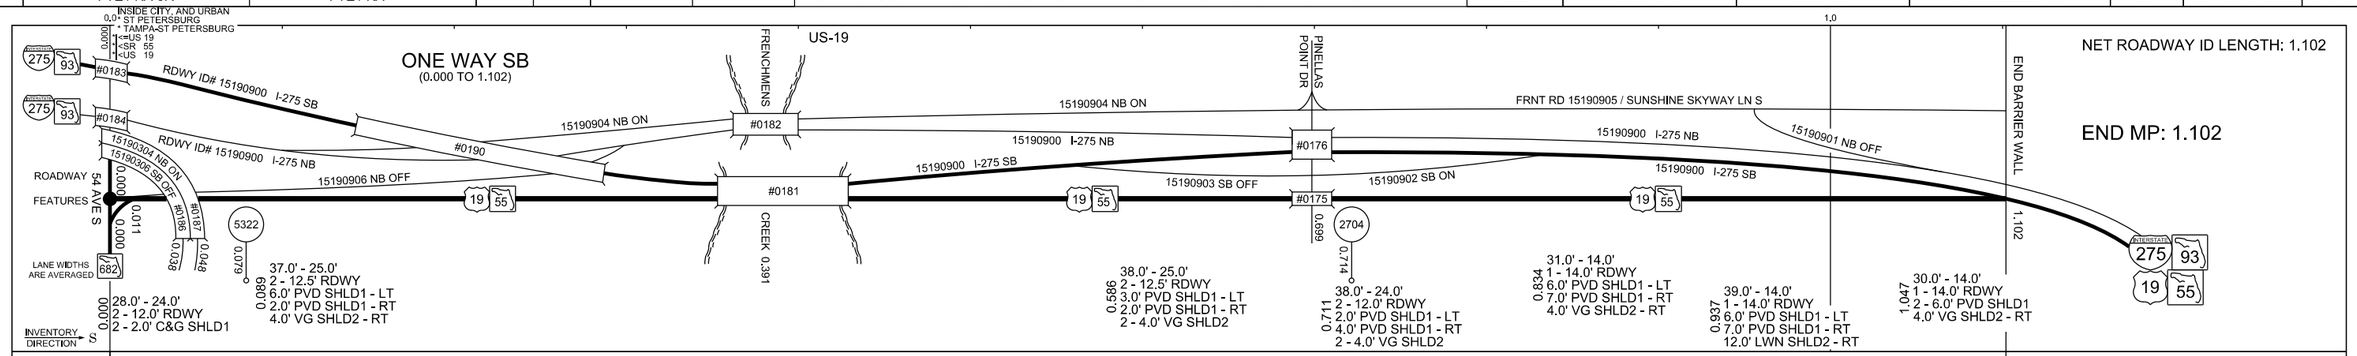

Version: 1.4.2.24 03/22/2017