	5 YR INV	SLD REV
DATE	11/21/2014	11/25/2014
BY	FTE / JW-SH	FTE / KA

BMP	EMP	INV	SLD REV
0.000	4.247		08/07/2018
ADD RDWY IDS			FTE / KA
TO SKYWAY PIERS			

FLORIDA DEPARTMENT OF TRANSPORTATION

STRAIGHT LINE DIAGRAM OF ROAD INVENTORY

SECTION STATUS	INT. or US ROUTE NO.	STATE ROAD NO.	COUNTY	DISTRICT	ROADWAY ID	SHEET NO:
12	US 19/I-275	SR 55/SR 93	PINELLAS	07	15 170 000	1 OF 1

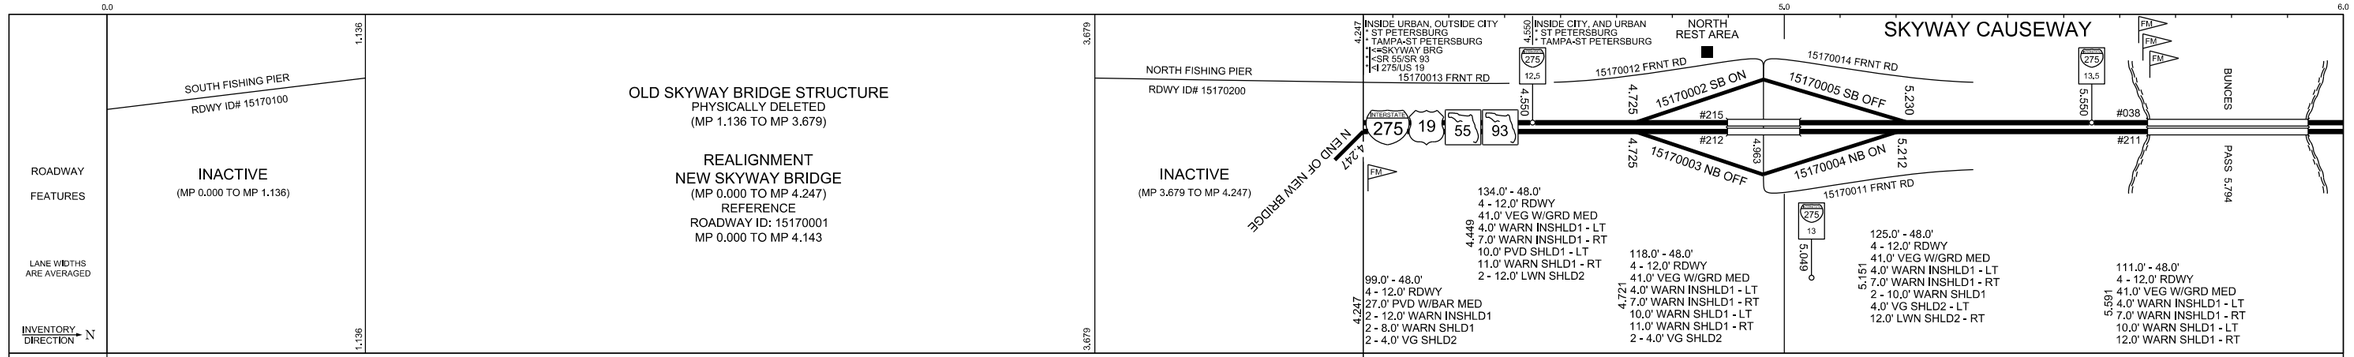

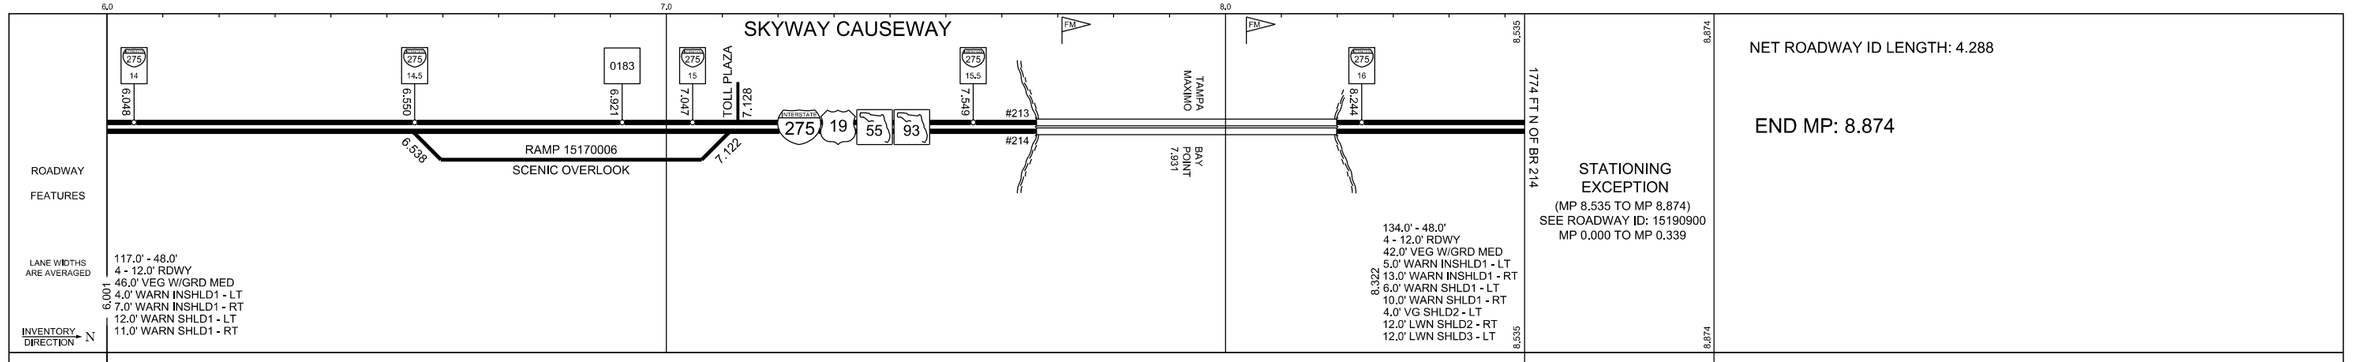

Version: 1.4.2.24 11/25/2014