	5 YR INV	SLD REV	BMP	EMP	INV	SLD REV
DATE	03/29/2018	05/31/2018				
BY	FTE / IM-BK	FTE / KA				

FLORIDA DEPARTMENT OF TRANSPORTATION

STRAIGHT LINE DIAGRAM OF ROAD INVENTORY

SECTION STATUS	INT. or US ROUTE NO.	STATE ROAD NO.	COUNTY	DISTRICT	ROADWAY ID	SHEET NO:
02		SR 682	PINELLAS	07	15 200 001	1 OF 1

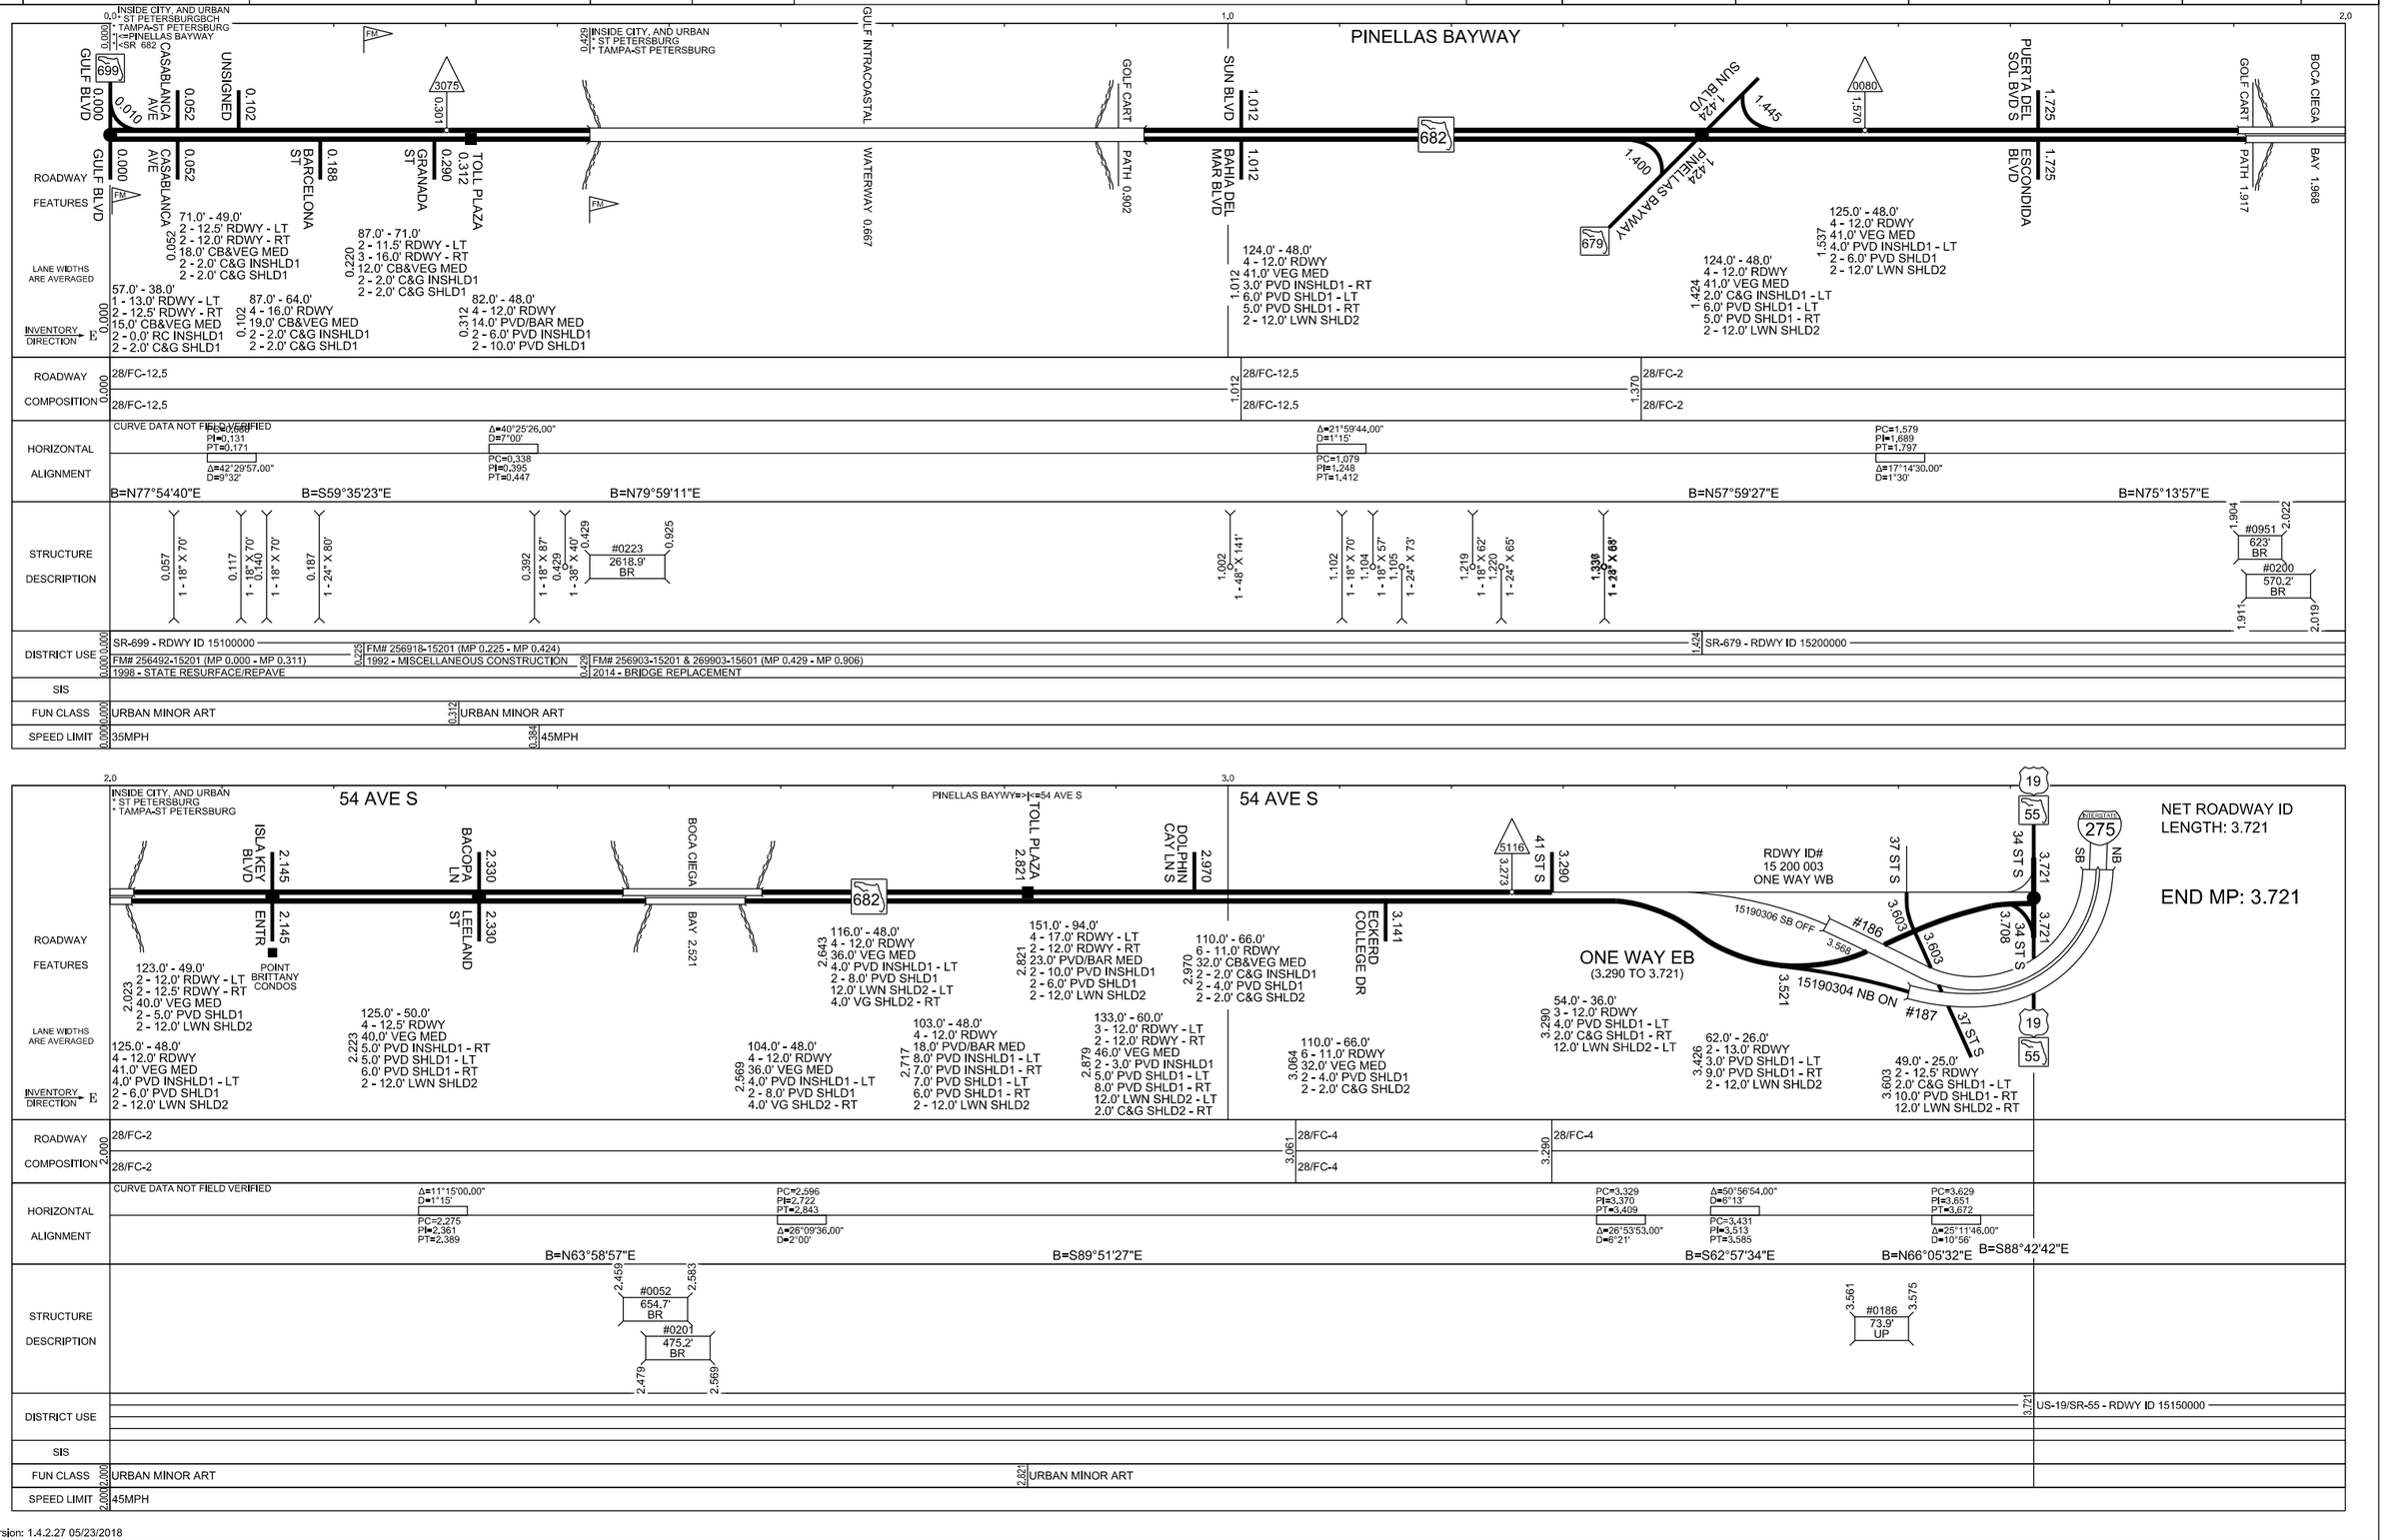

Version: 1.4.2.27 05/23/2018