	5 YR INV	SLD REV	BMP	EMP	INV	SLD REV
DATE	04/14/2016	06/23/2016	0.000	5.392		05/04/2018
BY	FTE / JR-IM	FTE / KA	DQE CORRECTIONS - REVISE CROSSDRAINS			FTE/KA

FLORIDA DEPARTMENT OF TRANSPORTATION

STRAIGHT LINE DIAGRAM OF ROAD INVENTORY

SECTION STATUS	INT. or US ROUTE NO.	STATE ROAD NO.	COUNTY	DISTRICT	ROADWAY ID	SHEET NO:
02		SR 693	PINELLAS	07	15 230 000	1 OF 4

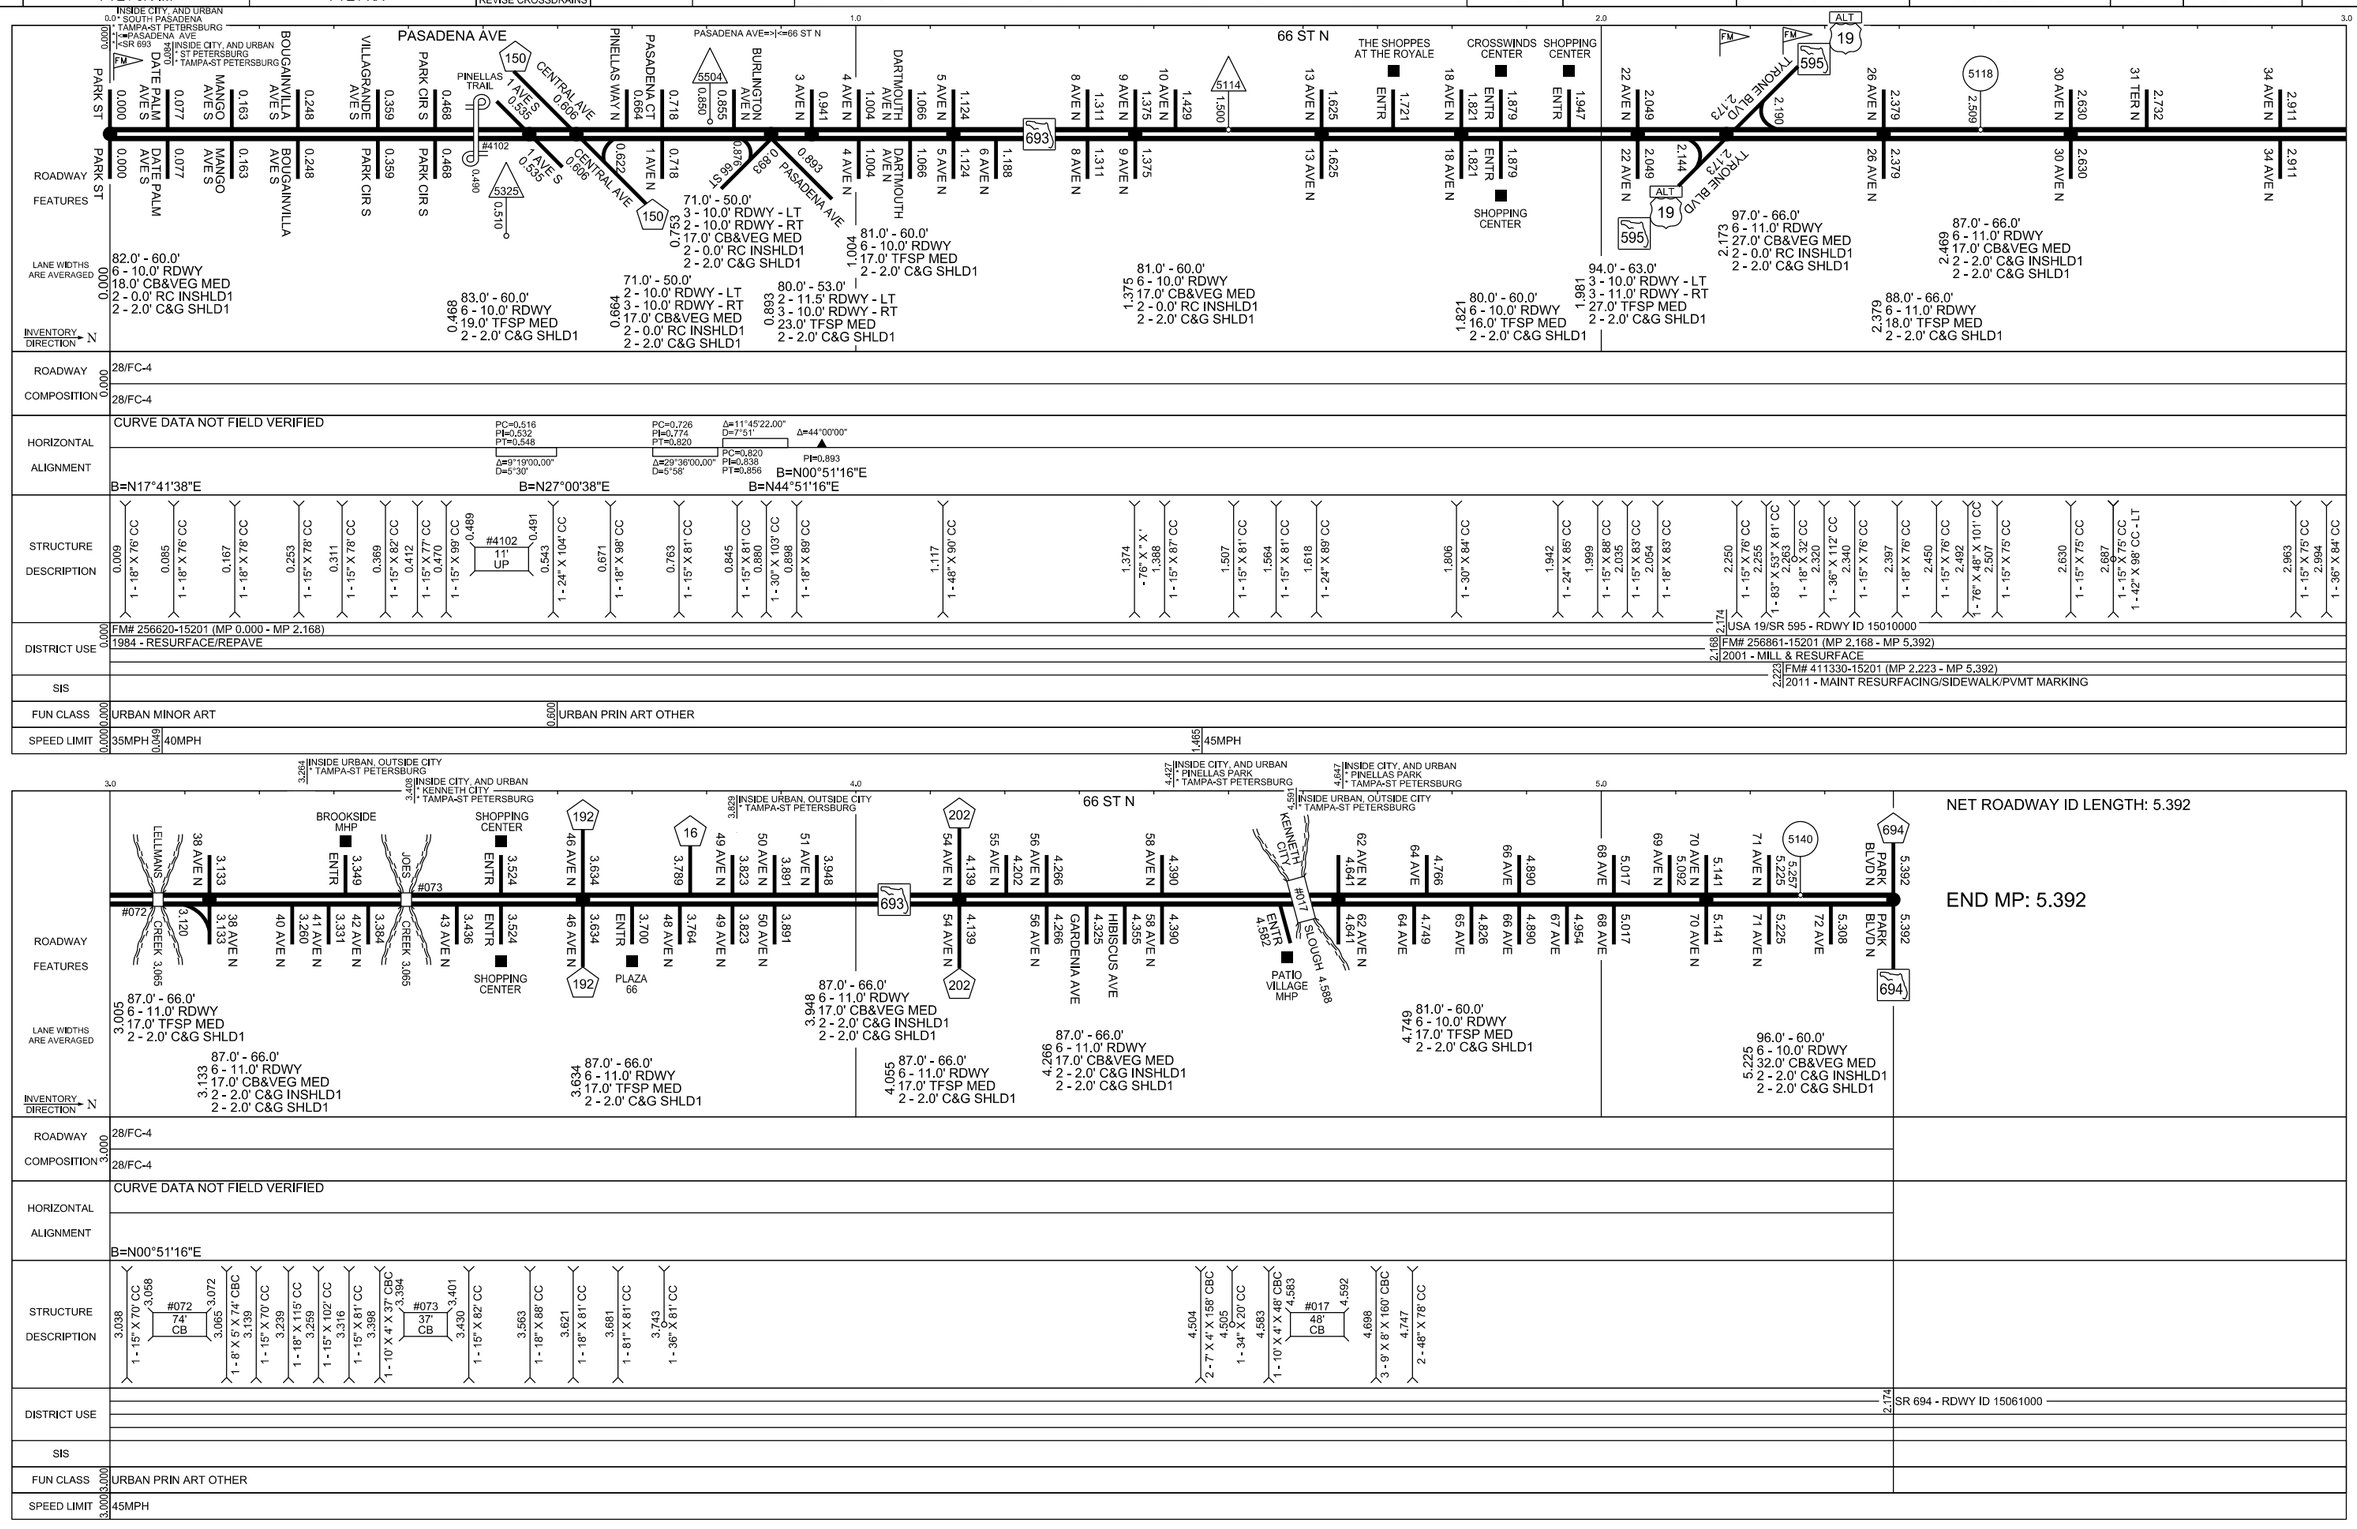

Version: 1.4.2.24 06/20/2016