	5 YR INV	SLD REV	BMP	EMP	INV	SLD REV
DATE	02/13/2017	02/27/2017				
BY	BARRY HALLMAN	GLEN DVOROVY				

FLORIDA DEPARTMENT OF TRANSPORTATION

STRAIGHT LINE DIAGRAM OF ROAD INVENTORY

SECTION STATUS	INT. or US ROUTE NO.	STATE ROAD NO.	COUNTY	DISTRICT	ROADWAY ID	SHEET NO:
12		SR 405/CR 405	BREVARD	05	70001000	1 OF 1

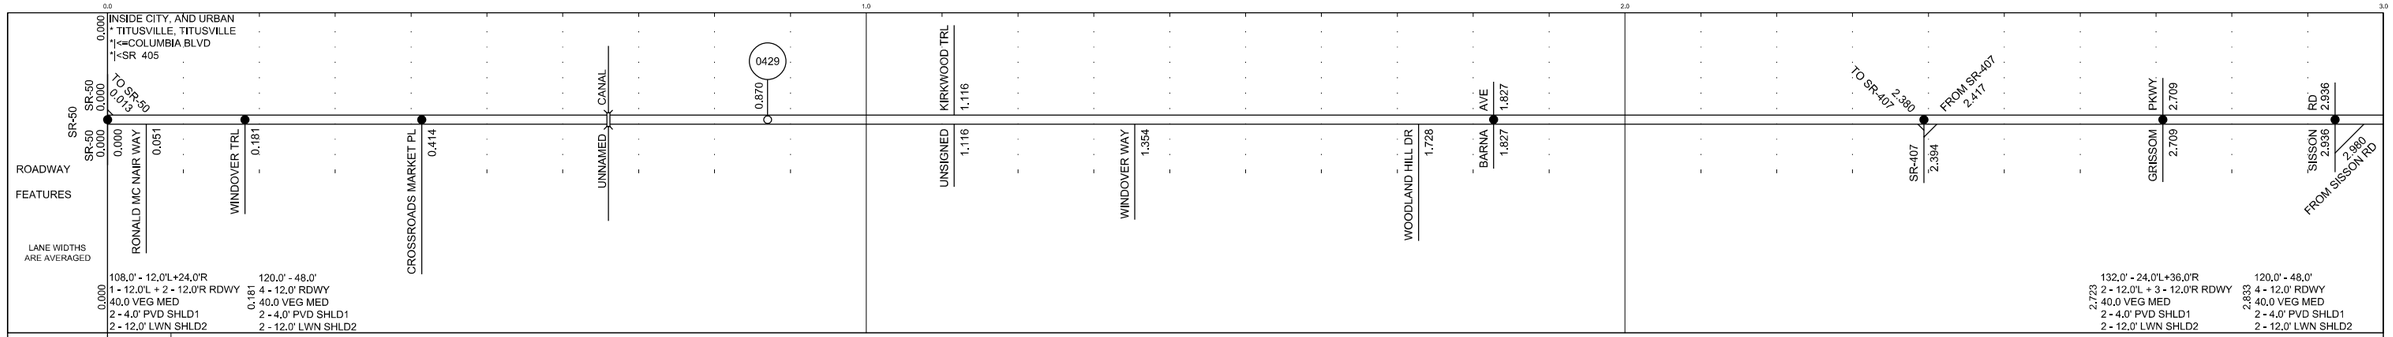

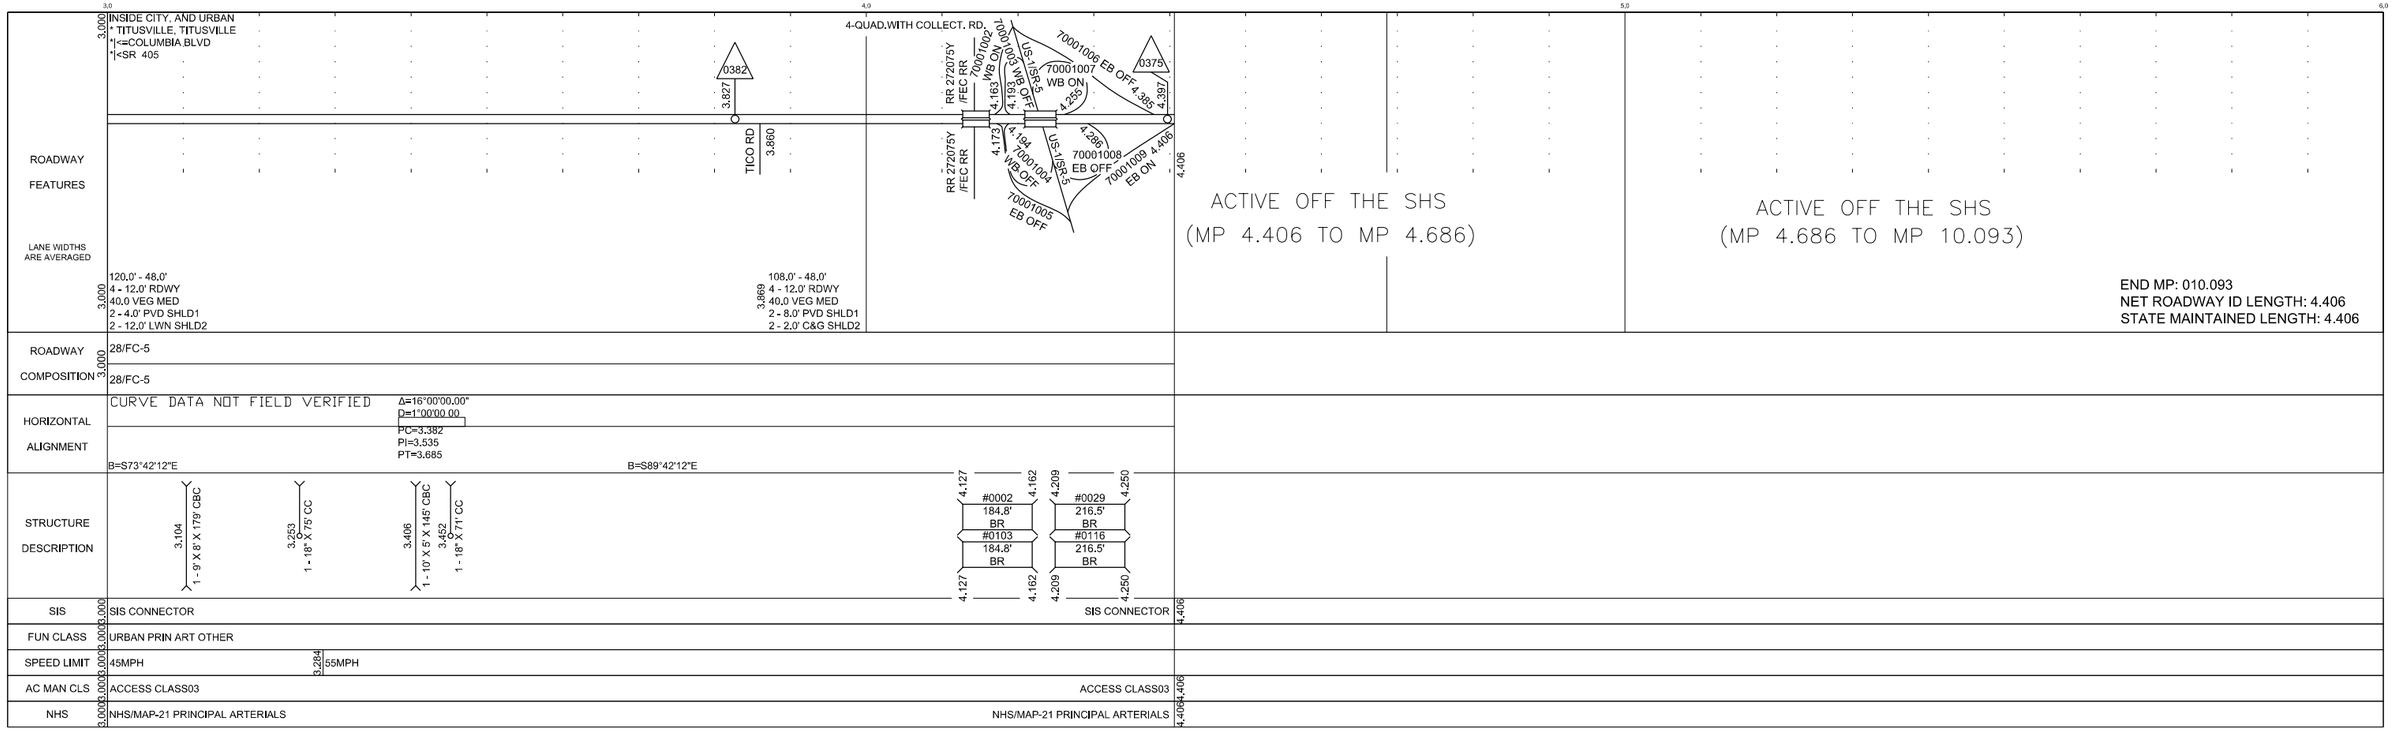

Version: 1.4.2.24 02/27/2017