| | 5 YR INV | SLD REV | INTERIM REVISIONS BMP | EMP | INV | SLD REV |
|---|---|---|---|---|---|---|
| DATE | 11/04/2009 | 11/30/2009 | 000.000 | 009.956 | 10/29/2012 TF | 11/28/2012 MR |
| BY | Randy Cole | Michael Register | 000.817 | 009.956 | 02/20/2012 MR | 02/20/2012 MR |
| | | | 000.000 | 009.956 | 08/22/2011 RC | 09/14/2011 MR |

FLORIDA DEPARTMENT OF TRANSPORTATION

# STRAIGHT LINE DIAGRAM OF ROAD INVENTORY

| SECTION STATUS | INT. or US ROUTE NO. | STATE ROAD NO. | COUNTY | DISTRICT | ROADWAY ID | SHEET NO: |
|---|---|---|---|---|---|---|
| 02 | | SR 528 | BREVARD | 05 | 70007000 | 1 OF 1 |

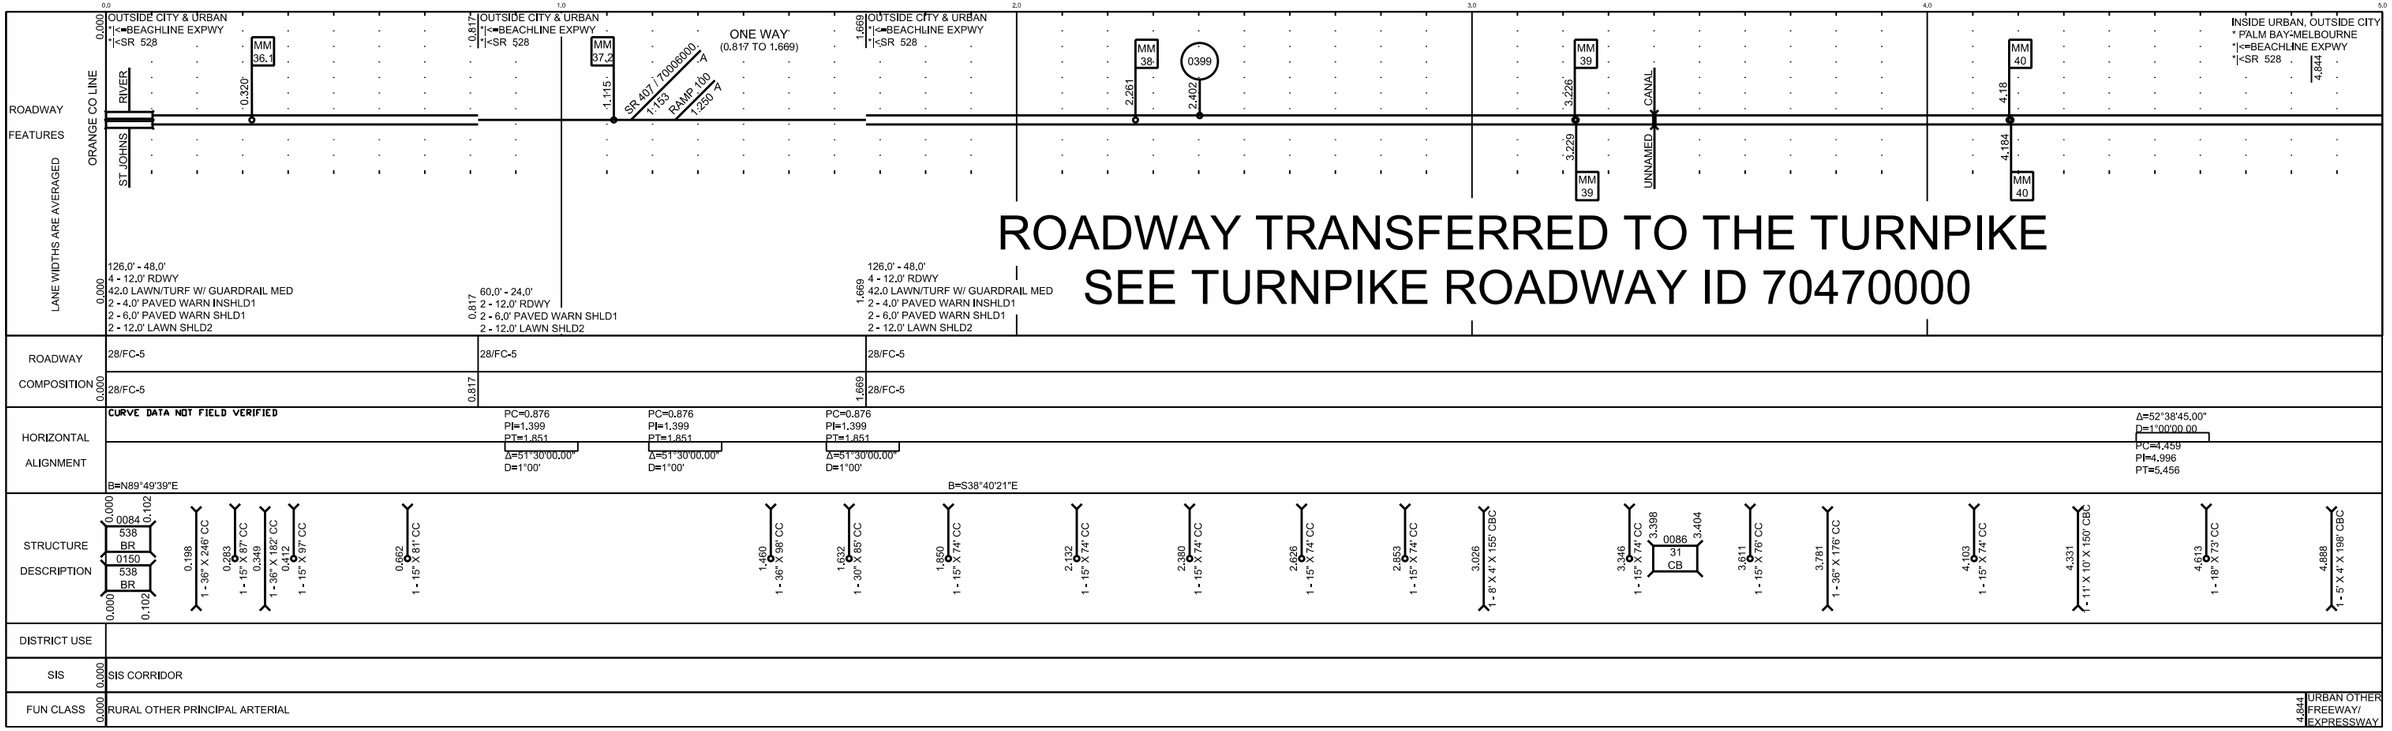


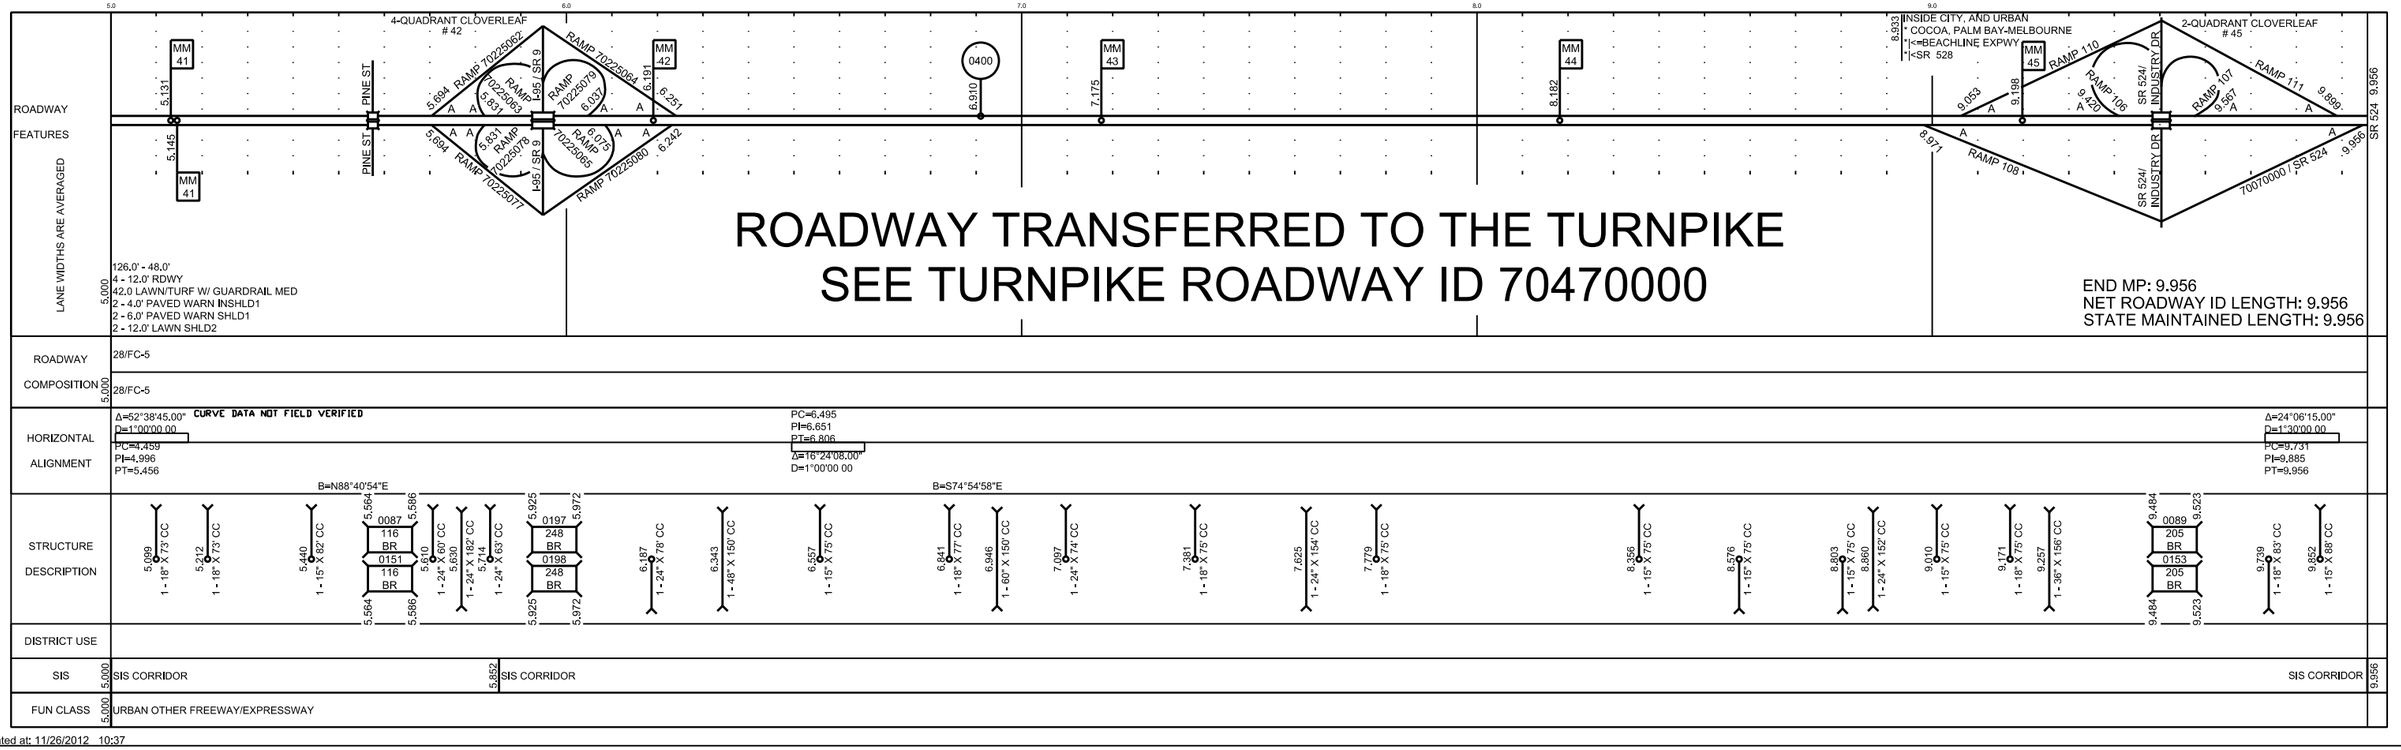


Created at: 11/26/2012 10:37