	5 YR INV	SLD REV	BMP	EMP	INV	SLD REV
DATE	07/13/2015	08/11/2015	003.108	003.108	08/15/2018 CB	09/17/2018 GD
BY	BARRY HALLMAN	Michael Register	000.000	003.358	05/08/2017 MP	05/16/2017 GD

FLORIDA DEPARTMENT OF TRANSPORTATION

STRAIGHT LINE DIAGRAM OF ROAD INVENTORY

SECTION STATUS	INT. or US ROUTE NO.	STATE ROAD NO.	COUNTY	DISTRICT	ROADWAY ID	SHEET NO:
02		SR 501	BREVARD	05	70011000	1 OF 1

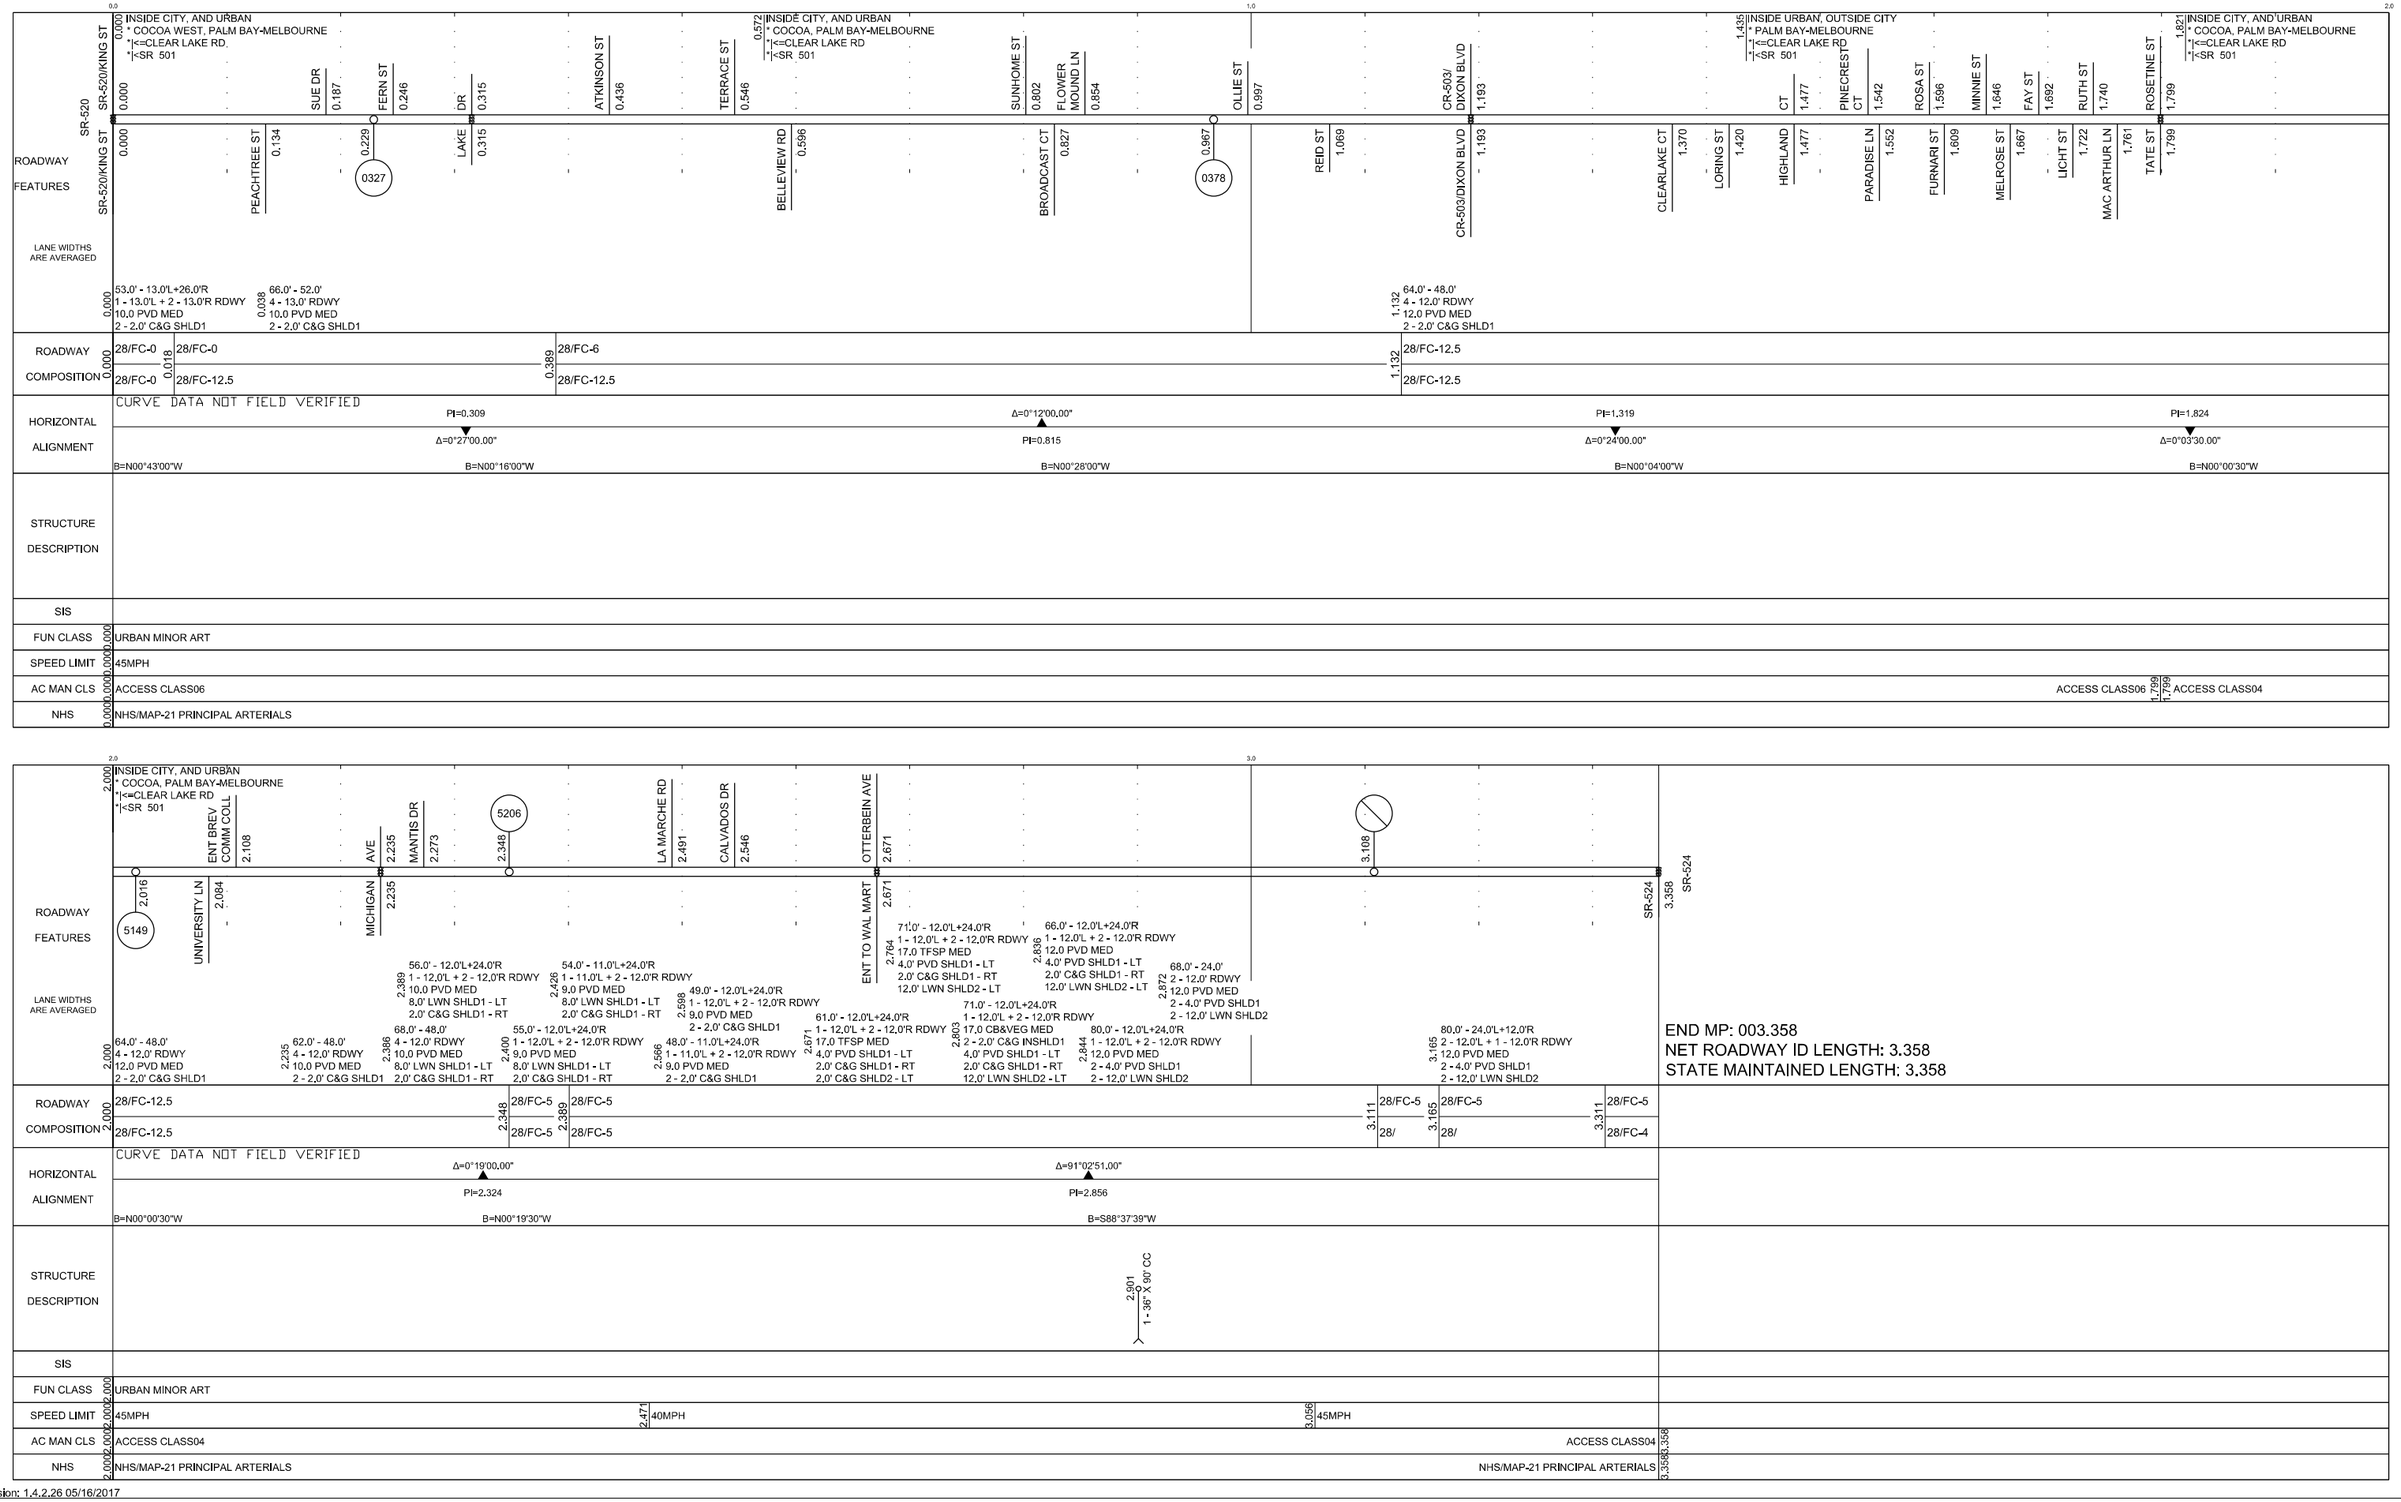

Version: 1.4.2.26 05/16/2017