| | 5 YR INV | SLD REV | BMP | EMP | INV | SLD REV |
|---|---|---|---|---|---|---|
| DATE | 01/18/2018 | 01/29/2018 | | | | |
| BY | Roxanne Manzone | Glen Dvorovy | | | | |

FLORIDA DEPARTMENT OF TRANSPORTATION

# STRAIGHT LINE DIAGRAM OF ROAD INVENTORY

| SECTION STATUS | INT. or US ROUTE NO. | STATE ROAD NO. | COUNTY | DISTRICT | ROADWAY ID | SHEET NO: |
|---|---|---|---|---|---|---|
| 02 | US 301 | SR 35 | MARION | 05 | 36050000 | 1 OF 1 |

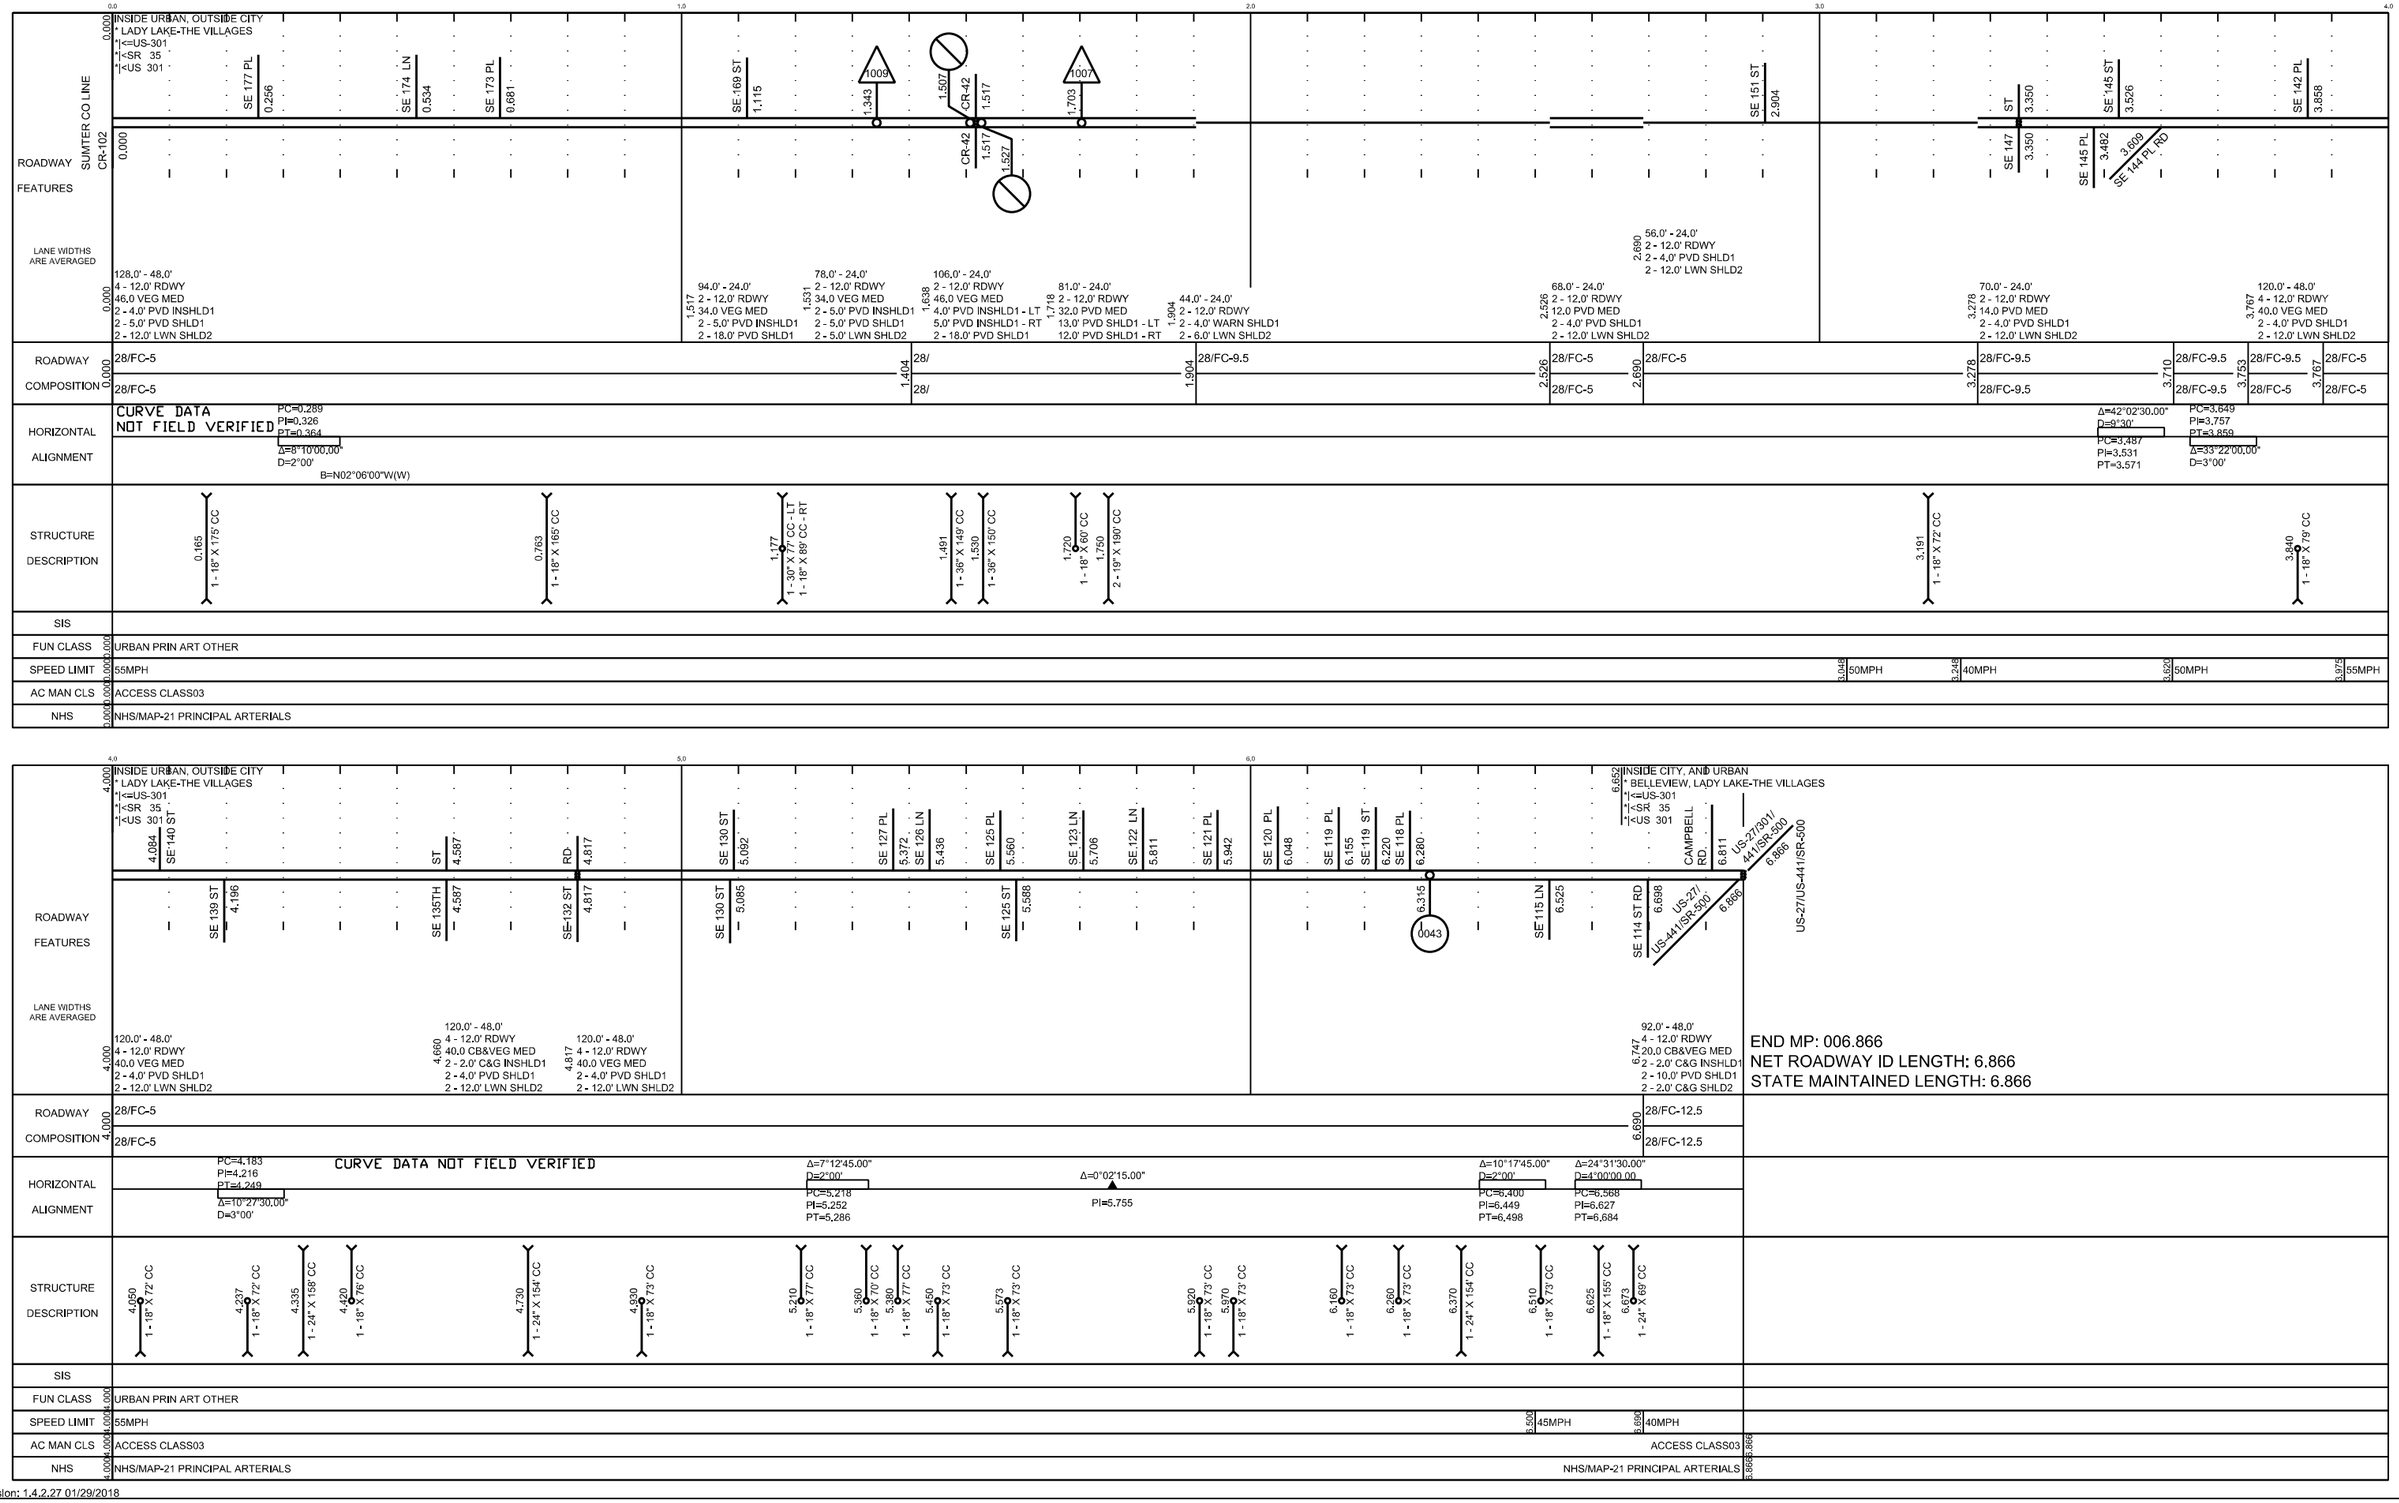


Version: 1.4.2.27 01/29/2018