	5 YR INV	SLD REV	BMP	EMP	INV	SLD REV
DATE	03/14/2017	05/25/2017				
BY	Elizabeth Nelson	Glen Dvorovy				

FLORIDA DEPARTMENT OF TRANSPORTATION

STRAIGHT LINE DIAGRAM OF ROAD INVENTORY

SECTION STATUS	INT. or US ROUTE NO.	STATE ROAD NO.	COUNTY	DISTRICT	ROADWAY ID	SHEET NO:
02	US 92/US 17	SR 600	OSCEOLA	05	92010100	1 OF 1

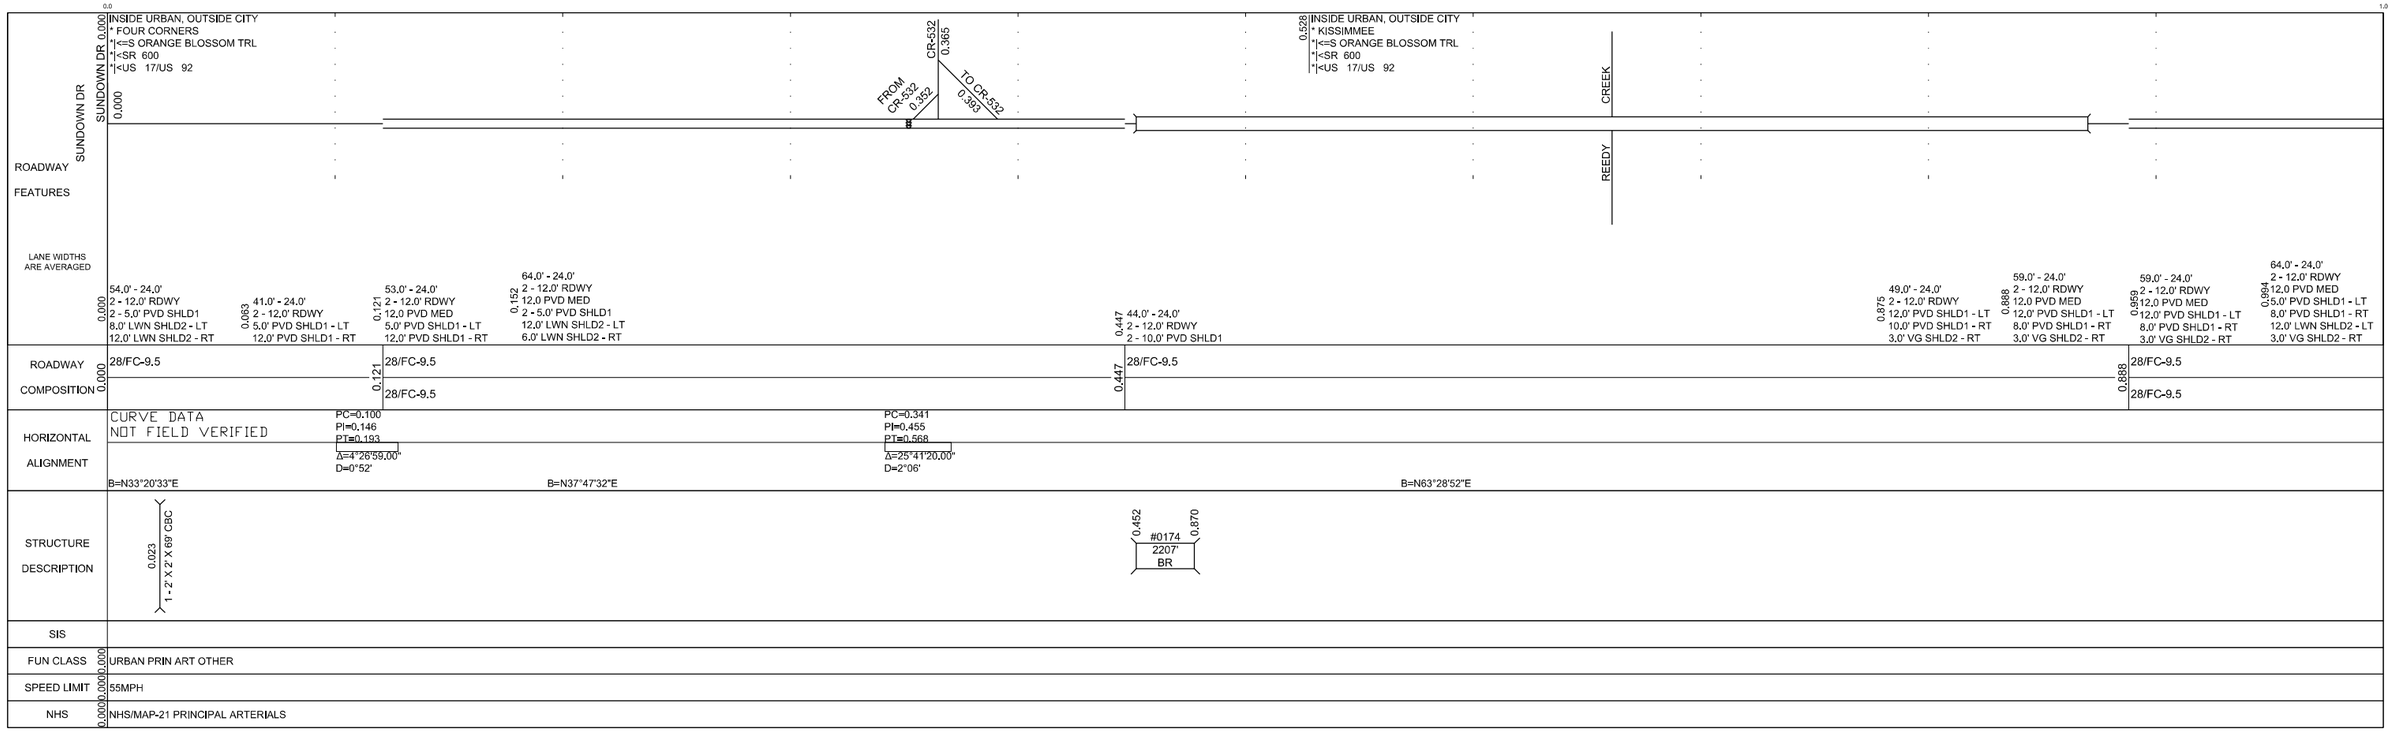

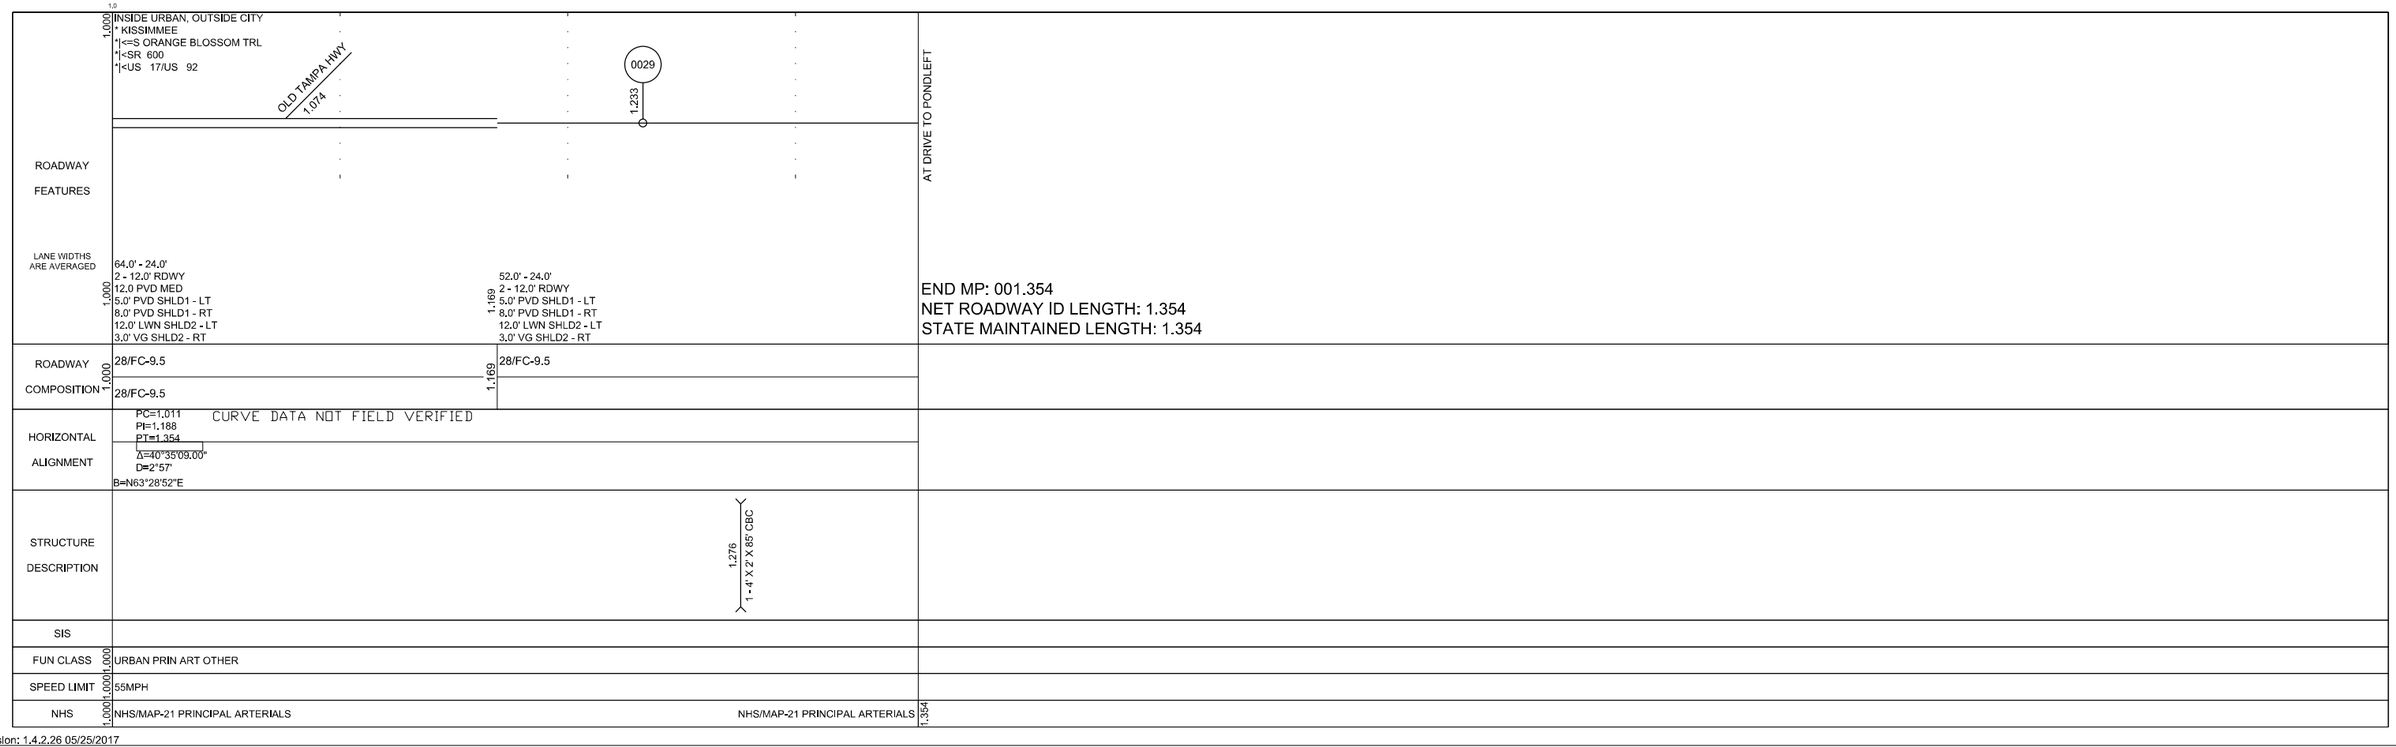

Version: 1.4.2.26 05/25/2017