	5 YR INV	SLD REV	BMP	EMP	INV	SLD REV
DATE	11/17/2015	03/09/2016				
BY	Elizabeth Nelson	Michael Register				

FLORIDA DEPARTMENT OF TRANSPORTATION

STRAIGHT LINE DIAGRAM OF ROAD INVENTORY

SECTION STATUS	INT. or US ROUTE NO.	STATE ROAD NO.	COUNTY	DISTRICT	ROADWAY ID	SHEET NO:
02		SR 535	OSCEOLA	05	92040000	1 OF 1

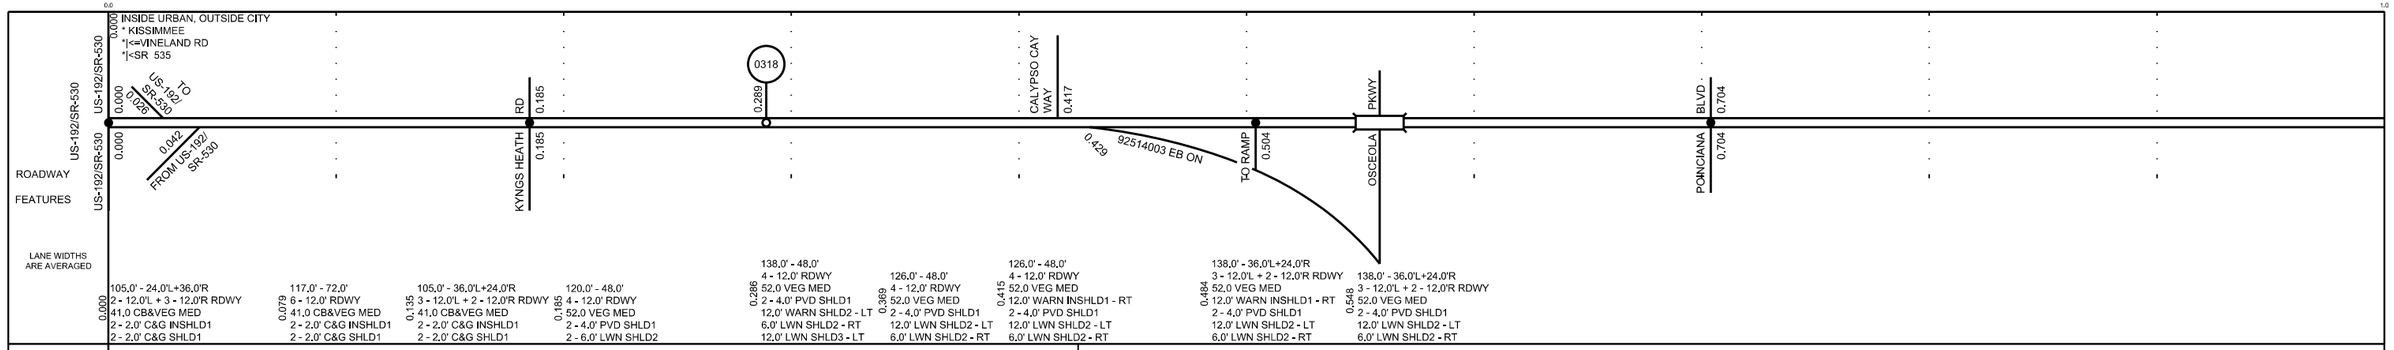

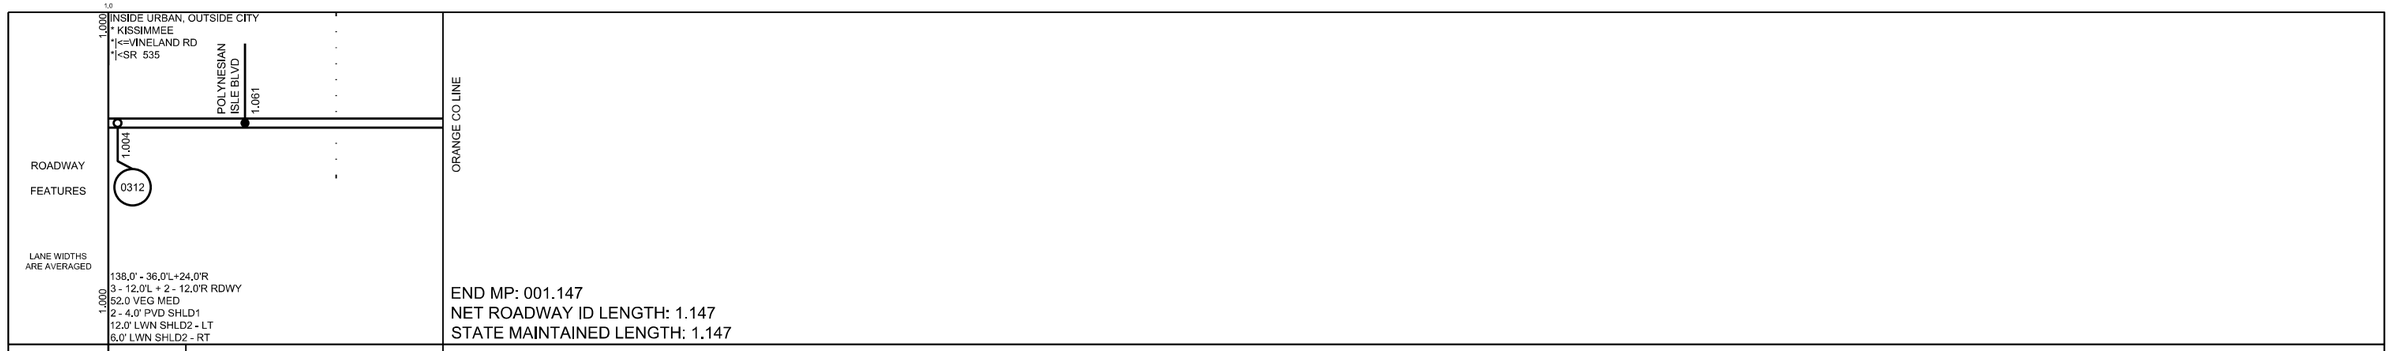

END MP: 001.147
NET ROADWAY ID LENGTH: 1.147
STATE MAINTAINED LENGTH: 1.147

Version: 1.4.2.24 03/09/2016