	5 YR INV	SLD REV	BMP	EMP	INV	SLD REV
DATE	03/19/2018	03/26/2018				
BY	Kim Auerbach	Glen Dvorovy				

FLORIDA DEPARTMENT OF TRANSPORTATION

STRAIGHT LINE DIAGRAM OF ROAD INVENTORY

SECTION STATUS	INT. or US ROUTE NO.	STATE ROAD NO.	COUNTY	DISTRICT	ROADWAY ID	SHEET NO:
02		SR 415	SEMINOLE	05	77161000	1 OF 1

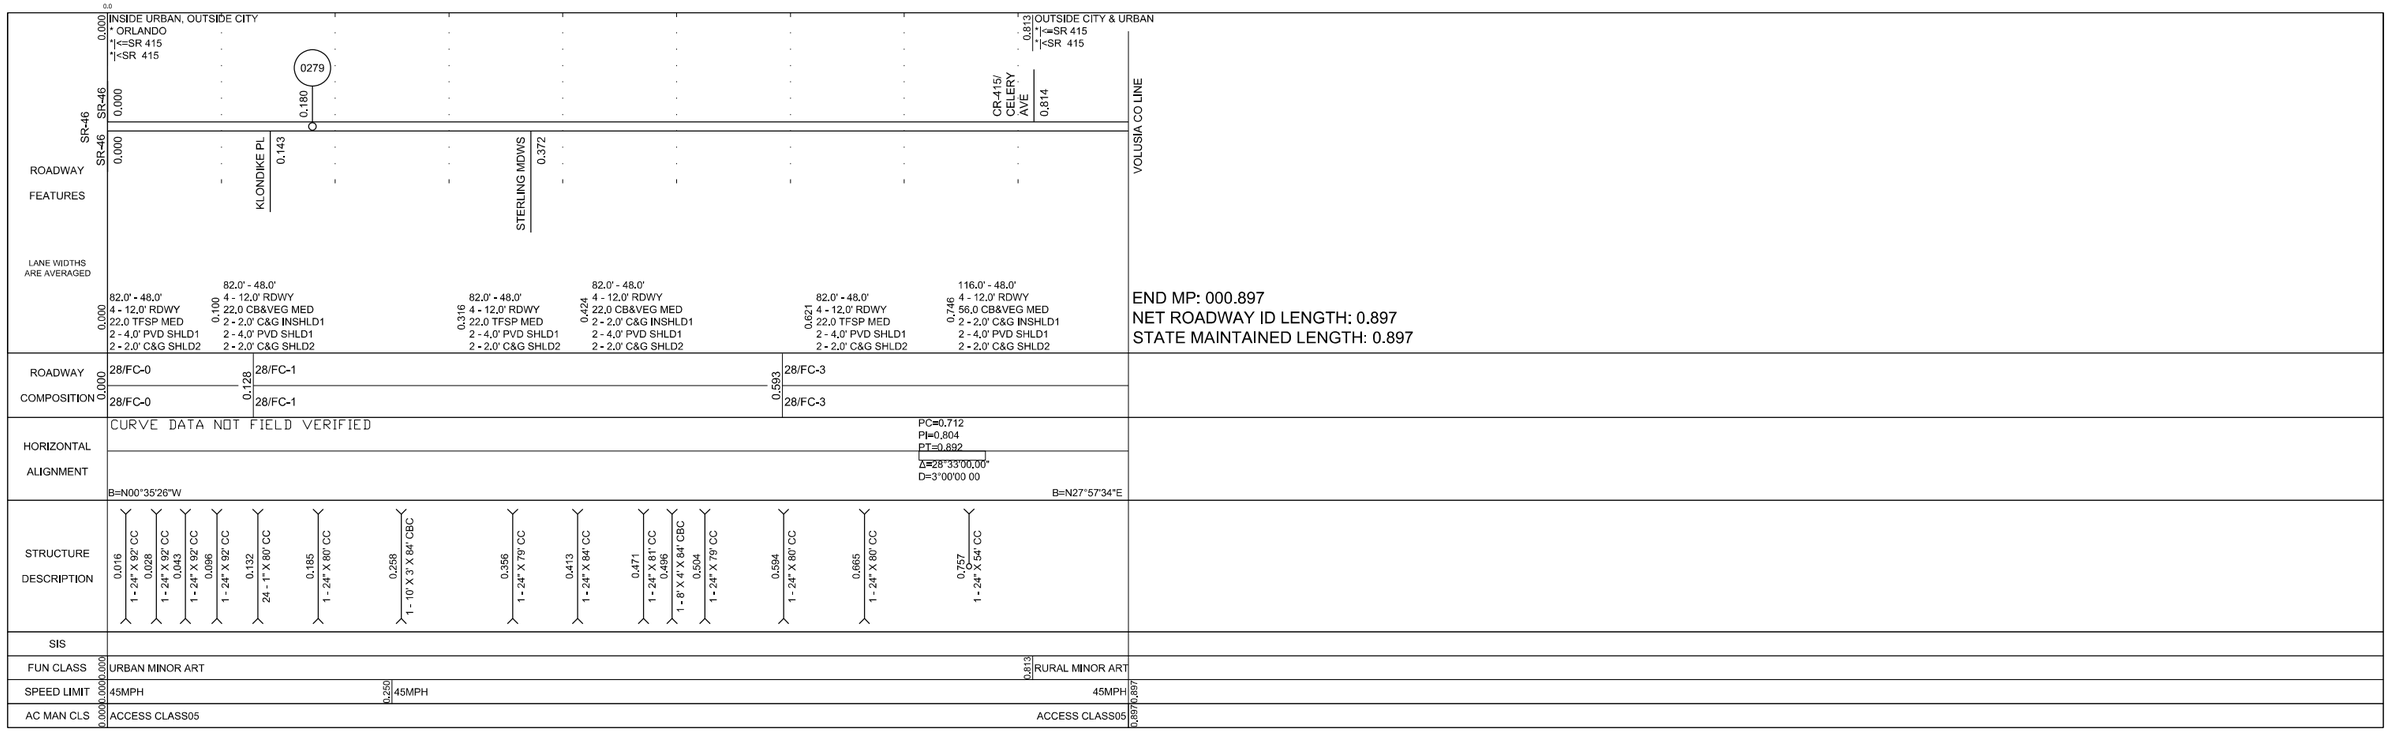

Version: 1.4.2.27 03/26/2018