	5 YR INV	SLD REV	BMP	EMP	INV	SLD REV
DATE	10/31/2018	11/21/2018				
BY	Debbie Prince	Glen Dvorovy				

FLORIDA DEPARTMENT OF TRANSPORTATION

STRAIGHT LINE DIAGRAM OF ROAD INVENTORY

SECTION STATUS	INT. or US ROUTE NO.	STATE ROAD NO.	COUNTY	DISTRICT	ROADWAY ID	SHEET NO:
02		SR 5A	VOLUSIA	05	79190006	1 OF 1

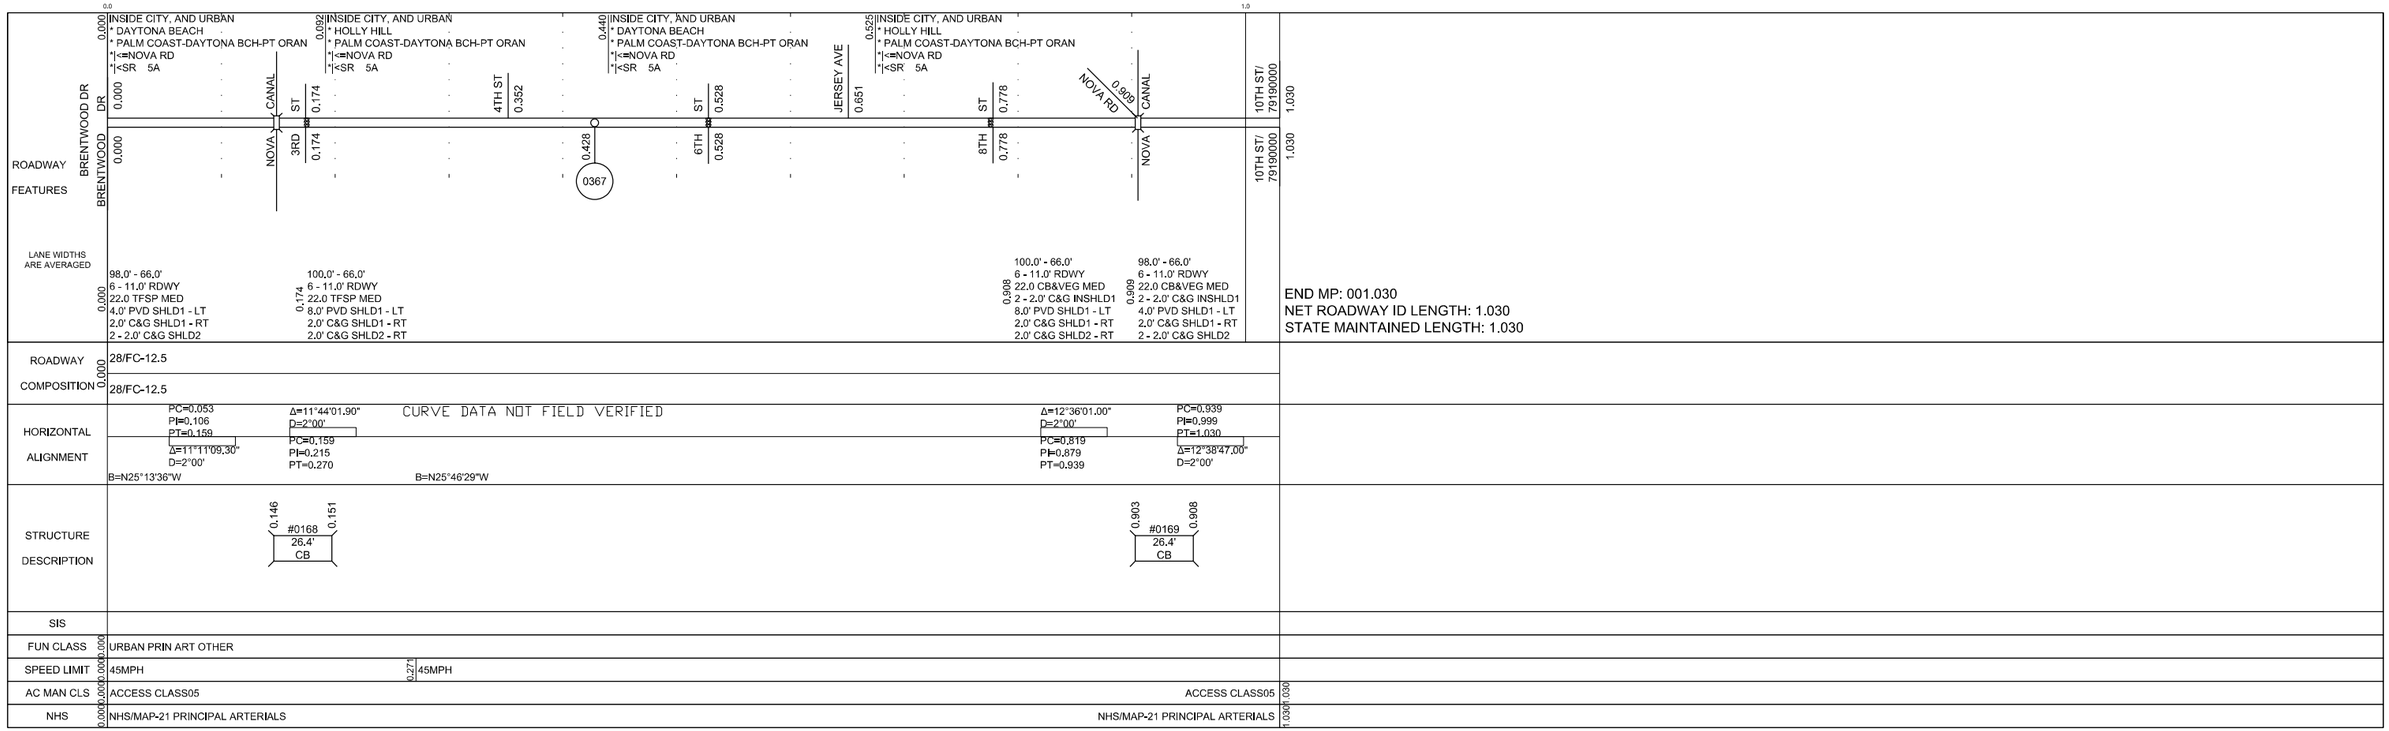

END MP: 001.030
NET ROADWAY ID LENGTH: 1.030
STATE MAINTAINED LENGTH: 1.030

Version: 1.4.2.27 11/21/2018