	5 YR INV	SLD REV	BMP	EMP	INV	SLD REV
DATE	03/09/2017	04/27/2017				
BY	Juan Echevarria - AECOM	Juan Echevarria - AECOM				

FLORIDA DEPARTMENT OF TRANSPORTATION

STRAIGHT LINE DIAGRAM OF ROAD INVENTORY

SECTION STATUS	INT. or US ROUTE NO.	STATE ROAD NO.	COUNTY	DISTRICT	ROADWAY ID	SHEET NO:
02		SR 417	OSCEOLA	08	92472000	1 OF 1

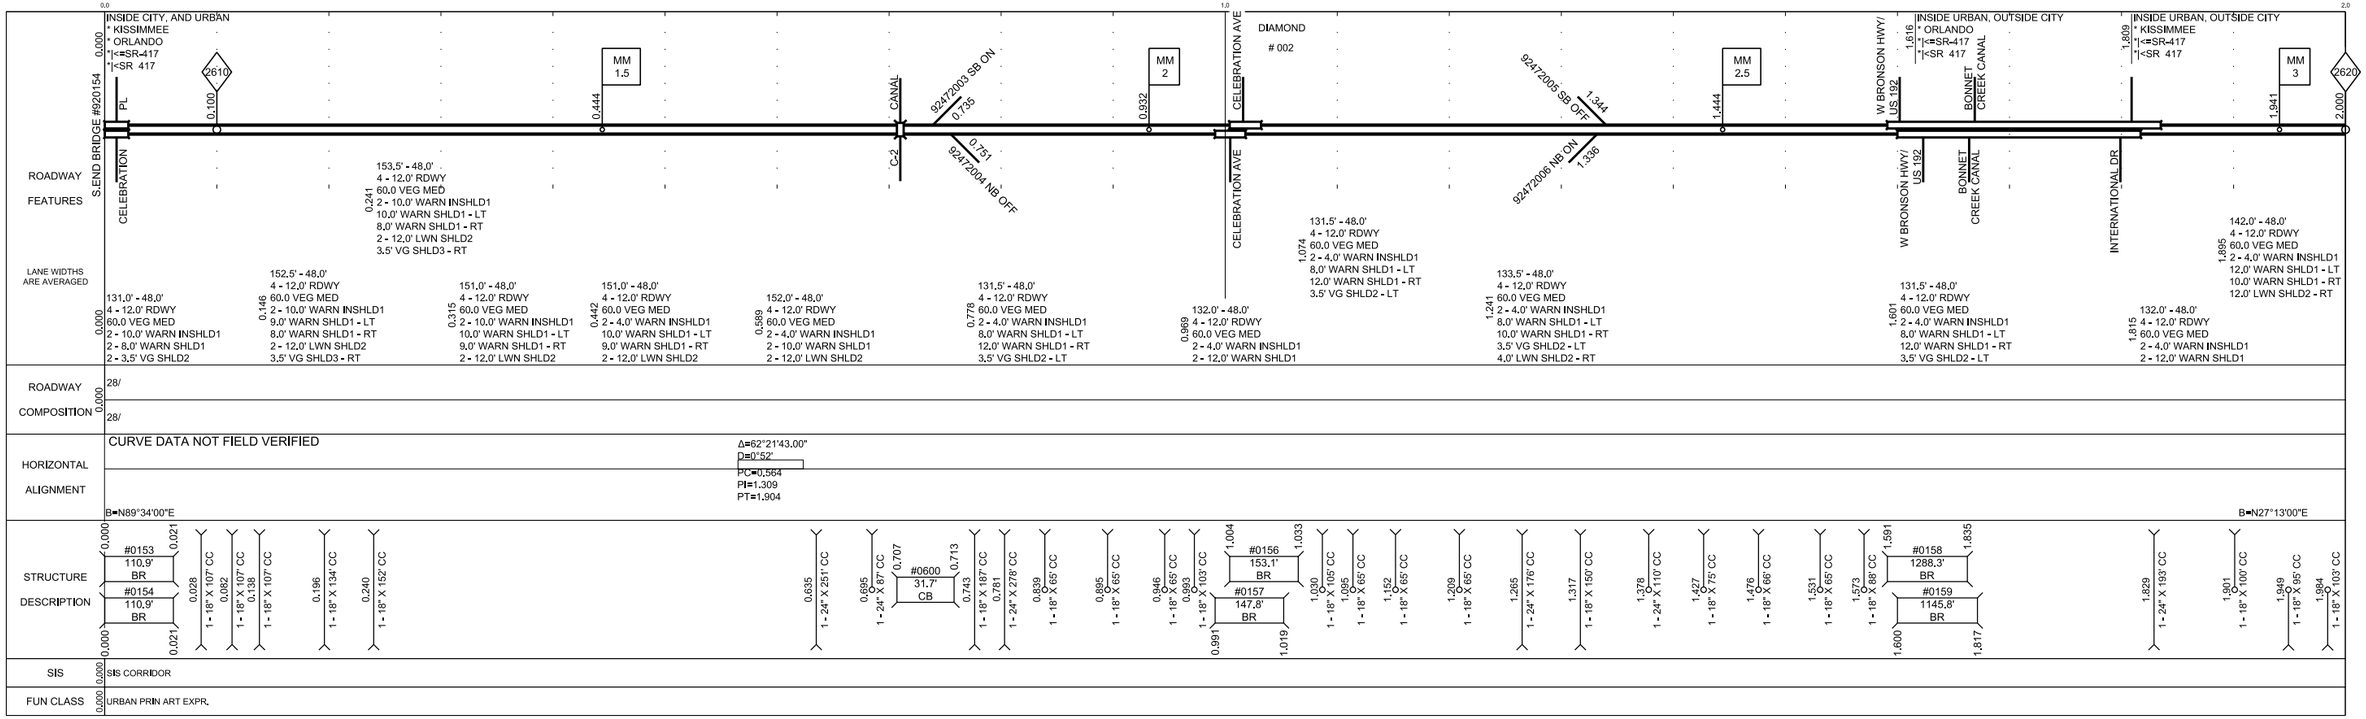

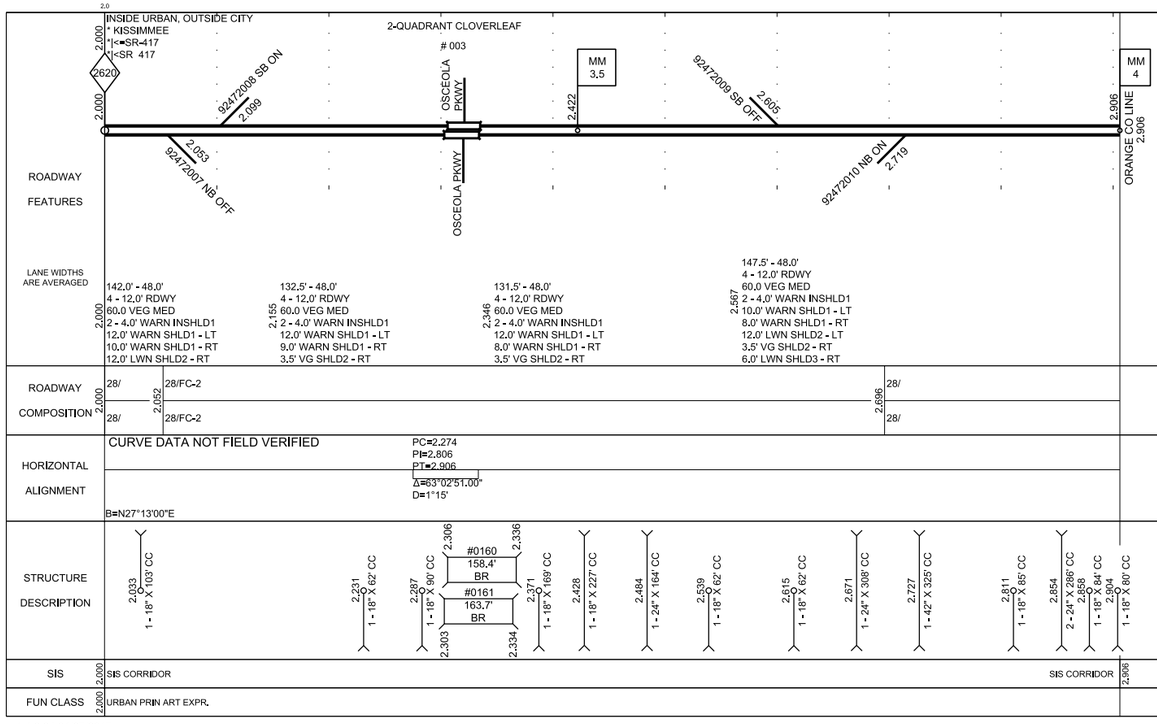

END MP: 002.906

NET ROADWAY ID LENGTH: 2.906

C:\Users\kn815ju\Documents\SLDs to be posted\92472000\92472000_04271f.dgn
PRINTED: 4/27/2017 2:17:30 PM

Version: 1.4.2.24 04/27/2017