	5 YR INV	SLD REV	BMP	EMP	INV	SLD REV
DATE	10/10/2017	11/29/2017				
BY	FTE	FTE				

FLORIDA DEPARTMENT OF TRANSPORTATION

STRAIGHT LINE DIAGRAM OF ROAD INVENTORY

SECTION STATUS	INT. or US ROUTE NO.	STATE ROAD NO.	COUNTY	DISTRICT	ROADWAY ID	SHEET NO:
12	US 41/USB 41	SR 45	MANATEE	01	13010000	1 OF 2

ROADWAY FEATURES

INSIDE URBAN, OUTSIDE CITY
* SARASOTA-BRADENTON
*I<=TAMIAMI TRL
*I<SR 45
*I<US 41

0.0 SARASOTO CO LINE
0.000 EDWARDS DR
0.133 SEAGATE DR
0.228 USF ENT
0.291 TOWER RD
0.432 ENT DOLPHIN AVIATION
0.500 BRADEN AVE
0.546 HERNANDO AVE
0.738 SUWANNEE AVE
0.835 SOMERSET AVE
0.935 BERNARD AVE
1.023 SCOTT AVE
1.062 WESTMORLAND DR
1.119 WESTMORLAND DR
1.257 PONCE DE LEON ST
1.378 GAINES AVE / TALLEVAST RD
1.507 FIRE STATION ENT
1.570 WHITFIELD AVE
1.732 PEARL AVE
1.881 MONTGOMERY AVE
2.055 MAGELLAN DR
2.136 BOWLEES CREEK
2.252 69TH AVE W/BAY DR
2.383 68TH AVE W
2.550 FLORIDA BLVD
2.621 66TH AVE W

GPS COORDINATES
27° 38'47.786" N
82° 03'15.9994" W

LANE WIDTHS ARE AVERAGED

97.0' - 72.0'
6 - 12.0' RDWY
13.0 PVD MED
2 - 4.0' PVD SHLD1
2 - 2.0' C&G SHLD2

1.977: 92.0' - 72.0', 6 - 12.0' RDWY, 16.0 CB&VEG MED, 2 - 2.0' CRG INSHLD1, 2 - 2.0' C&G SHLD1

2.136: 92.0' - 72.0', 6 - 12.0' RDWY, 16.0 PVD MED, 2 - 2.0' C&G SHLD1

1.881: 96.0' - 72.0', 6 - 12.0' RDWY, 20.0 TFSP MED, 2 - 2.0' C&G SHLD1

2.055: 93.0' - 72.0', 6 - 12.0' RDWY, 17.0 TFSP MED, 2 - 1.0' PVD INSHLD1, 2 - 2.0' C&G SHLD1

2.383: 81.0' - 66.0', 6 - 11.0' RDWY, 11.0 PVD MED, 2 - 2.0' C&G SHLD1

2.967: 82.0' - 66.0', 6 - 11.0' RDWY, 12.0 TFSP MED, 2 - 2.0' C&G SHLD1

ROADWAY COMPOSITION

28/FC-2

28/FC-2

HORIZONTAL ALIGNMENT

CURVE DATA
NOT FIELD VERIFIED

Δ=9°24'00.00"
D=1°00'00.00
PC=0.000
PI=0.046
PT=0.135

PC=0.499
PI=0.552
PT=0.605
Δ=16°48'00.00"
D=3°00'00.00

Δ=21°43'00.00"
D=3°00'00.00
PC=0.645
PI=0.714
PT=0.783

PC=1.128
PI=1.134
PT=1.143
Δ=4°07'00.00"
D=6°00'00.00
B=N28°58'02"W

PC=2.147
PI=2.223
PT=2.297
Δ=27°45'00.00"
D=3°30'00.00
B=N01°13'22"W

STRUCTURE DESCRIPTION

2.088 / 2.116
#0082
147.8'
BR

DISTRICT USE

SIS

FUN CLASS

URBAN PRIN ART OTHER

ROADWAY FEATURES

INSIDE URBAN, OUTSIDE CITY
* SARASOTA-BRADENTON
*I<=TAMIAMI TRL
*I<SR 45
*I<US 41

INSIDE URBAN, OUTSIDE CITY
* SARASOTA-BRADENTON 2
*I<=14TH ST W
*I<SR 45
*I<US 41

3.007 63RD AVE W
3.138 BAYSHORE GARDENS PKW
3.249 BAYSHORE GARDEN SHOP
3.387 60TH AVE W
3.646 58 AVE W
3.766 57TH AVE W
3.880 56TH AVE W
4.021 55TH AVE W
4.105 54TH AVE W
4.277 53RD AVE W / 53RD AVE W
4.307
4.519 51ST AVE DR W
4.566 LINCOLN ARMS MHP
4.623 50TH AVE. PL W
4.719 49TH AVE DR W / 49TH AVE W

5038
70

LANE WIDTHS ARE AVERAGED

3.045: 82.0' - 66.0', 6 - 11.0' RDWY, 12.0 PVD MED, 2 - 2.0' C&G SHLD1

82.0' - 66.0'
6 - 11.0' RDWY
12.0 TFSP MED
2 - 2.0' C&G SHLD1

3.387: 82.0' - 66.0', 6 - 11.0' RDWY, 12.0 PVD MED, 2 - 2.0' C&G SHLD1

3.323: 82.0' - 66.0', 6 - 11.0' RDWY, 12.0 TFSP MED, 2 - 2.0' C&G SHLD1

3.850: 82.0' - 66.0', 6 - 11.0' RDWY, 12.0 PVD MED, 2 - 2.0' C&G SHLD1

3.766: 82.0' - 66.0', 6 - 11.0' RDWY, 12.0 TFSP MED, 2 - 2.0' C&G SHLD1

4.210: 82.0' - 66.0', 6 - 11.0' RDWY, 12.0 TFSP MED, 2 - 2.0' C&G SHLD1

4.334: 82.0' - 66.0', 6 - 11.0' RDWY, 12.0 PVD MED, 2 - 2.0' C&G SHLD1

ROADWAY COMPOSITION

28/FC-2 | 28/FC-3
3.007
28/FC-2 | 28/FC-2

HORIZONTAL ALIGNMENT

STRUCTURE DESCRIPTION

DISTRICT USE

SIS

FUN CLASS

URBAN PRIN ART OTHER

	5 YR INV	SLD REV	BMP	EMP	INV	SLD REV
DATE	10/10/2017	11/29/2017				
BY	FTE	FTE				

FLORIDA DEPARTMENT OF TRANSPORTATION

STRAIGHT LINE DIAGRAM OF ROAD INVENTORY

SECTION STATUS	INT. or US ROUTE NO.	STATE ROAD NO.	COUNTY	DISTRICT	ROADWAY ID	SHEET NO:
12	US 41/USB 41	SR 45	MANATEE	01	13010000	2 OF 2

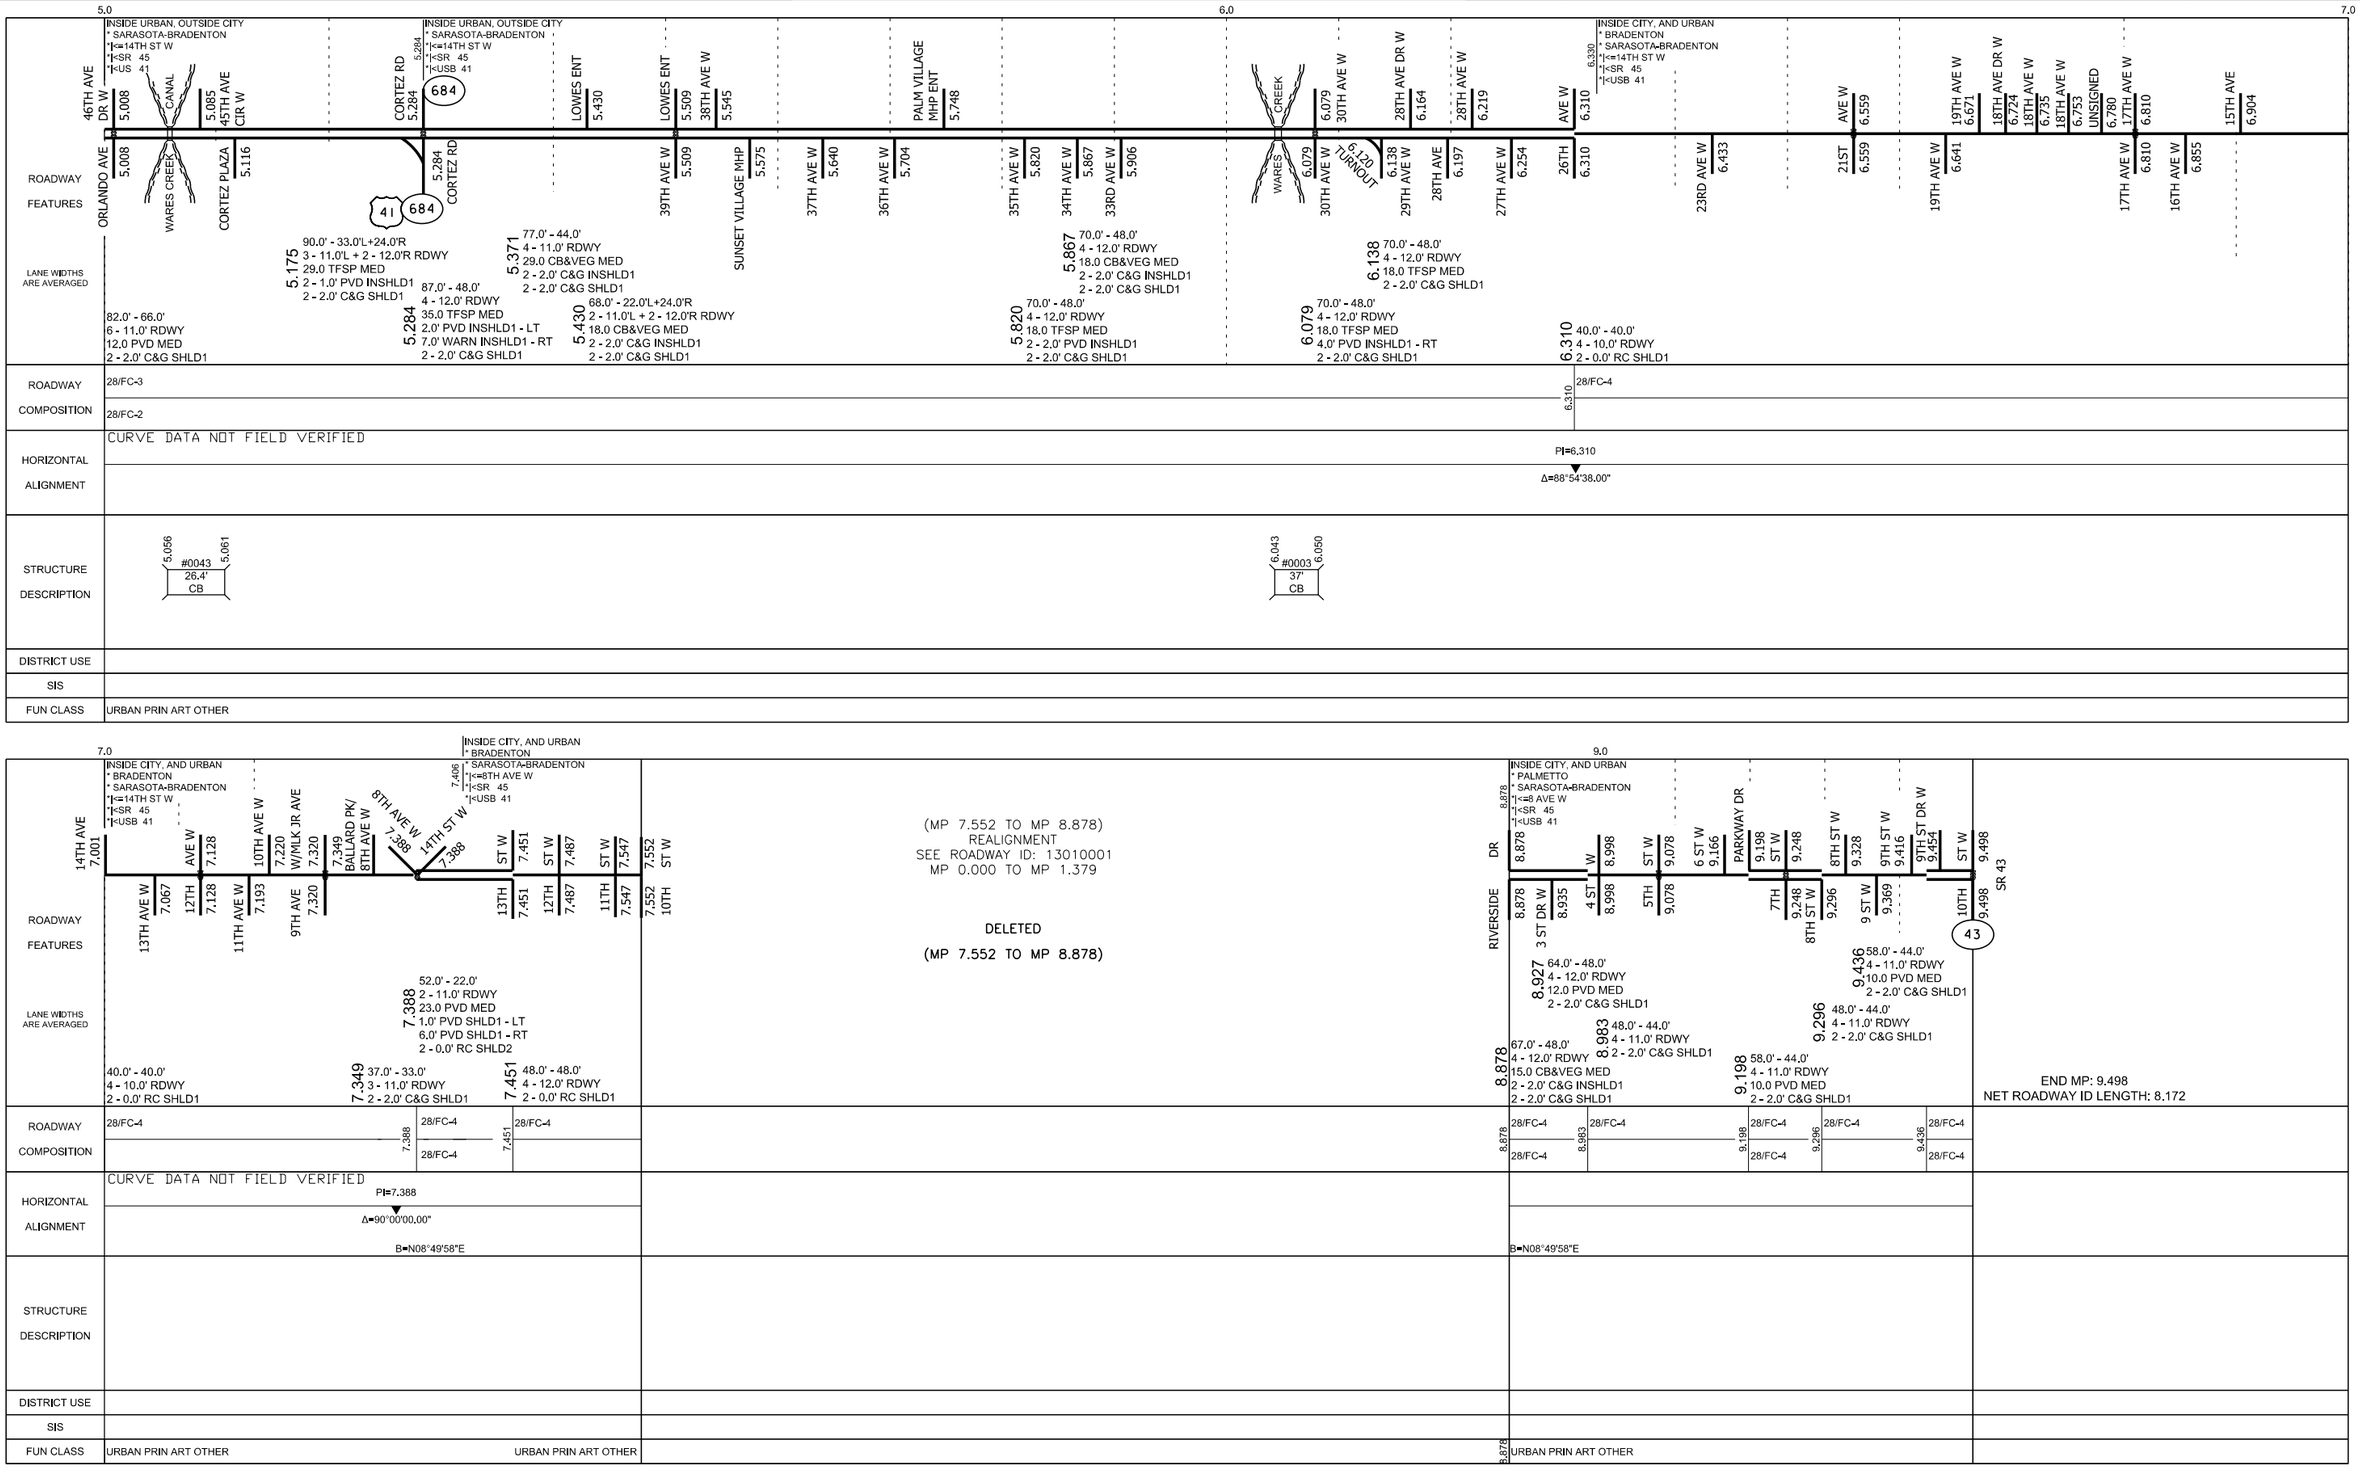

Version: 1.4.2.27 11/14/2017