	5 YR INV	SLD REV	BMP	EMP	INV	SLD REV
DATE	07/31/2018	08/13/2018				
BY	FTE	FTE				

FLORIDA DEPARTMENT OF TRANSPORTATION

STRAIGHT LINE DIAGRAM OF ROAD INVENTORY

SECTION STATUS	INT. or US ROUTE NO.	STATE ROAD NO.	COUNTY	DISTRICT	ROADWAY ID	SHEET NO:
02	USB 41	SR 45	MANATEE	01	13030101	1 OF 1

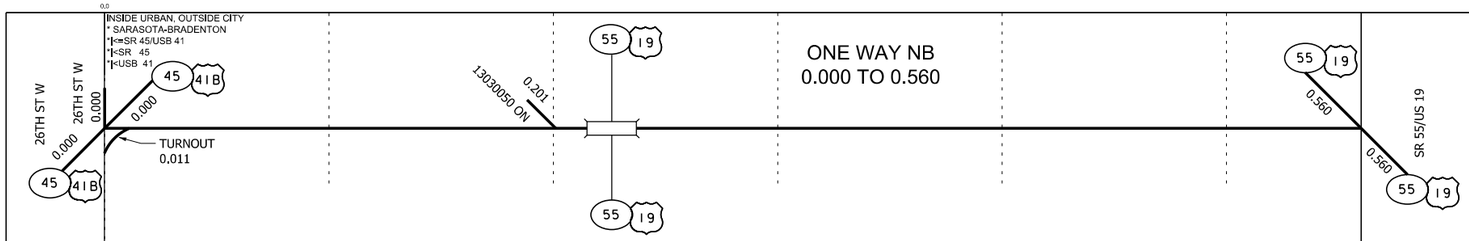

ROADWAY FEATURES LANE WIDTHS ARE AVERAGED	52.0' - 24.0' 2 - 12.0' RDWY 4.0' PVD SHLD1 - LT 5.0' PVD SHLD1 - RT 12.0' LWN SHLD2 - LT 7.0' LWN SHLD2 - RT 0.318 45.0' - 12.0' 1 - 12.0' RDWY 4.0' PVD SHLD1 - LT 5.0' PVD SHLD1 - RT 12.0' LWN SHLD2 - LT 12.0' LWN SHLD2 - RT 0.413 54.0' - 13.0' 1 - 13.0' RDWY 12.0' WARN SHLD1 - LT 5.0' PVD SHLD1 - RT 12.0' LWN SHLD2 - LT 12.0' LWN SHLD2 - RT
ROADWAY COMPOSITION	28/FC-4
HORIZONTAL ALIGNMENT	Δ=28°00'00.00" CURVE DATA NOT FIELD VERIFIED D=6°20' PC=0.000 PI=0.044 PT=0.084 B=N29°24'20"E Δ=42°00'00.00" D=6°43' PC=0.237 PI=0.297 PT=0.355 B=N12°35'40"W
STRUCTURE DESCRIPTION	0.104 1 - 18" X 90' CC 0.215 #0009 116.2' UP 0.237 0.318 1 - 24" X 72' CC 0.382 2 - 30" X 64' CC
DISTRICT USE	
SIS	
FUN CLASS	URBAN PRIN ART OTHER

END MP: 0.560
NET ROADWAY ID LENGTH: 0.560