	5 YR INV	SLD REV	BMP	EMP	INV	SLD REV
DATE	07/31/2018	08/15/2018				
BY	FTE	FTE				

FLORIDA DEPARTMENT OF TRANSPORTATION

FDOT

STRAIGHT LINE DIAGRAM OF ROAD INVENTORY

SECTION STATUS	INT. or US ROUTE NO.	STATE ROAD NO.	COUNTY	DISTRICT	ROADWAY ID	SHEET NO:
02	US 41	SR 45	MANATEE	01	13030102	1 OF 1

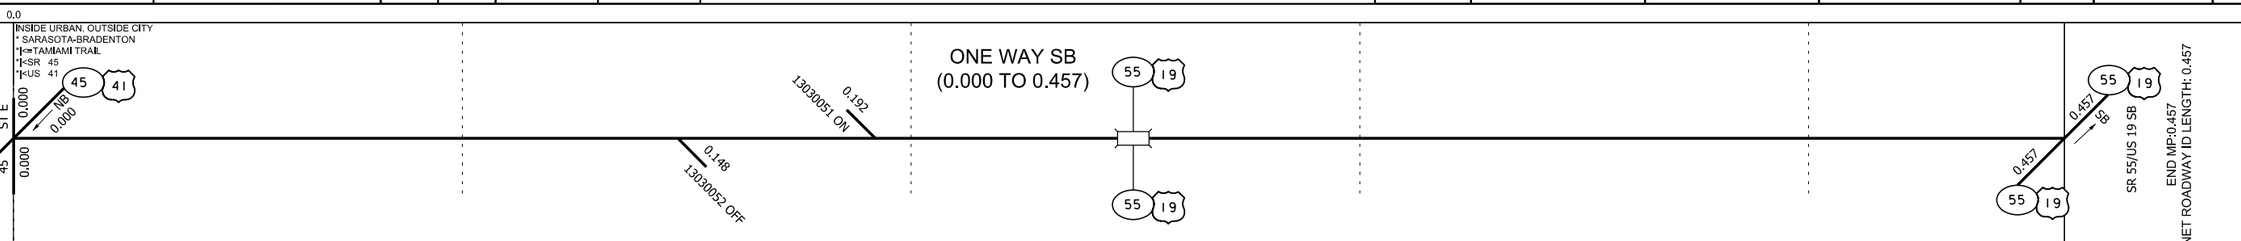

ROADWAY FEATURES	
LANE WIDTHS ARE AVERAGED	52.0' - 24.0' 2 - 12.0' RDWY 12.0' LWN SHLD1 - LT 4.0' PVD SHLD1 - RT 12.0' LWN SHLD2 - RT 0.196 56.0' - 24.0' 2 - 12.0' RDWY 3.0' PVD SHLD1 - LT 5.0' PVD SHLD1 - RT 2 - 12.0' LWN SHLD2
ROADWAY COMPOSITION	28/FC-4
HORIZONTAL ALIGNMENT	PC=0.000 CURVE DATA NOT FIELD VERIFIED PI=0.061 PT=0.110 Δ=37°30'00.00" D=6°28' B=S70°41'09"W Δ=61°15'00.00" D=5°38' PC=0.251 PI=0.359 PT=0.457
STRUCTURE DESCRIPTION	0.246 #0150 0.253 37' UP
DISTRICT USE	
SIS	
FUN CLASS	URBAN PRIN ART OTHER

Version: 1.4.2.27 08/15/2018