	5 YR INV	SLD REV	BMP	EMP	INV	SLD REV
DATE	03/12/2018	04/10/2018				
BY	FTE	FTE				

FLORIDA DEPARTMENT OF TRANSPORTATION

STRAIGHT LINE DIAGRAM OF ROAD INVENTORY

SECTION STATUS	INT. or US ROUTE NO.	STATE ROAD NO.	COUNTY	DISTRICT	ROADWAY ID	SHEET NO.
02		SR 789	MANATEE	01	13080000	1 OF 2

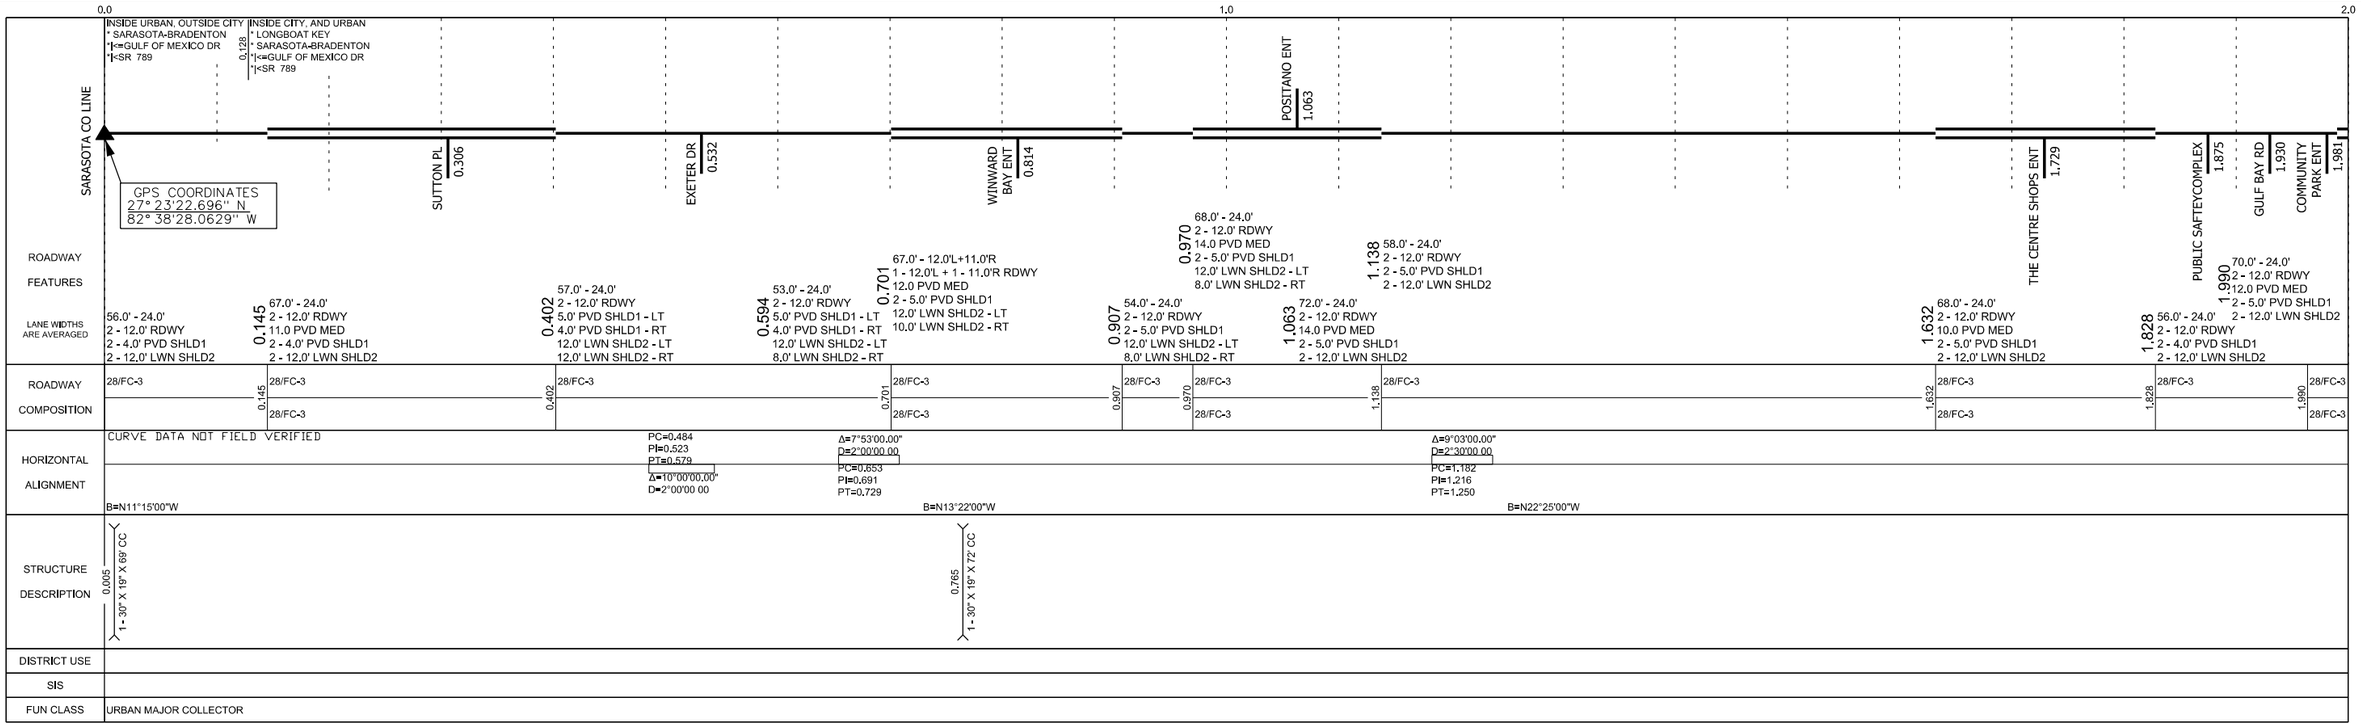

Version: 1.4.2.27 04/04/2018

	5 YR INV	SLD REV	BMP	EMP	INV	SLD REV
DATE	03/12/2018	04/10/2018				
BY	FTE	FTE				

FLORIDA DEPARTMENT OF TRANSPORTATION

STRAIGHT LINE DIAGRAM OF ROAD INVENTORY
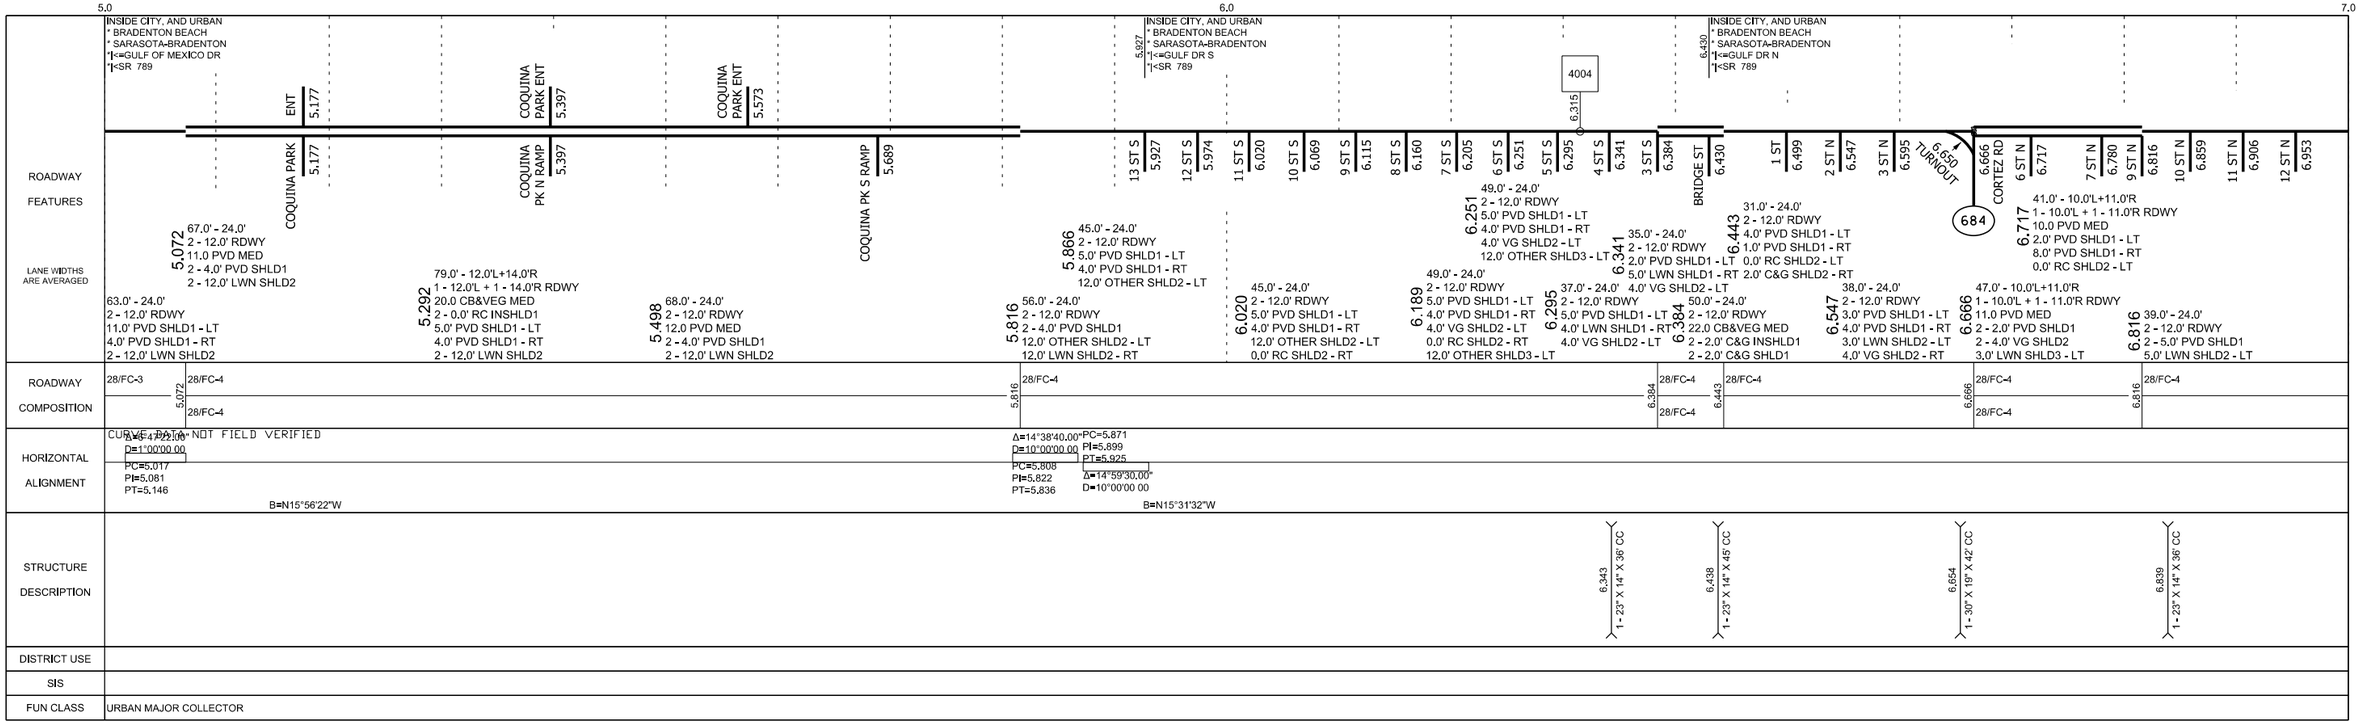
SECTION STATUS	INT. or US ROUTE NO.	STATE ROAD NO.	COUNTY	DISTRICT	ROADWAY ID	SHEET NO.
02		SR 789	MANATEE	01	13080000	2 OF 2