	5 YR INV	SLD REV
DATE	03/02/2015	03/27/2015
BY	FTE	FTE

BMP	EMP	INV	SLD REV
3.985	4.143	07/18/2018	7/23/18(434505-1)
0.000	7.908		7/23/18(CDrains)

FLORIDA DEPARTMENT OF TRANSPORTATION FDOT

STRAIGHT LINE DIAGRAM OF ROAD INVENTORY

SECTION STATUS	INT. or US ROUTE NO.	STATE ROAD NO.	COUNTY	DISTRICT	ROADWAY ID	SHEET NO.
02	US 301	SR 683	MANATEE	01	13121000	1 OF 1

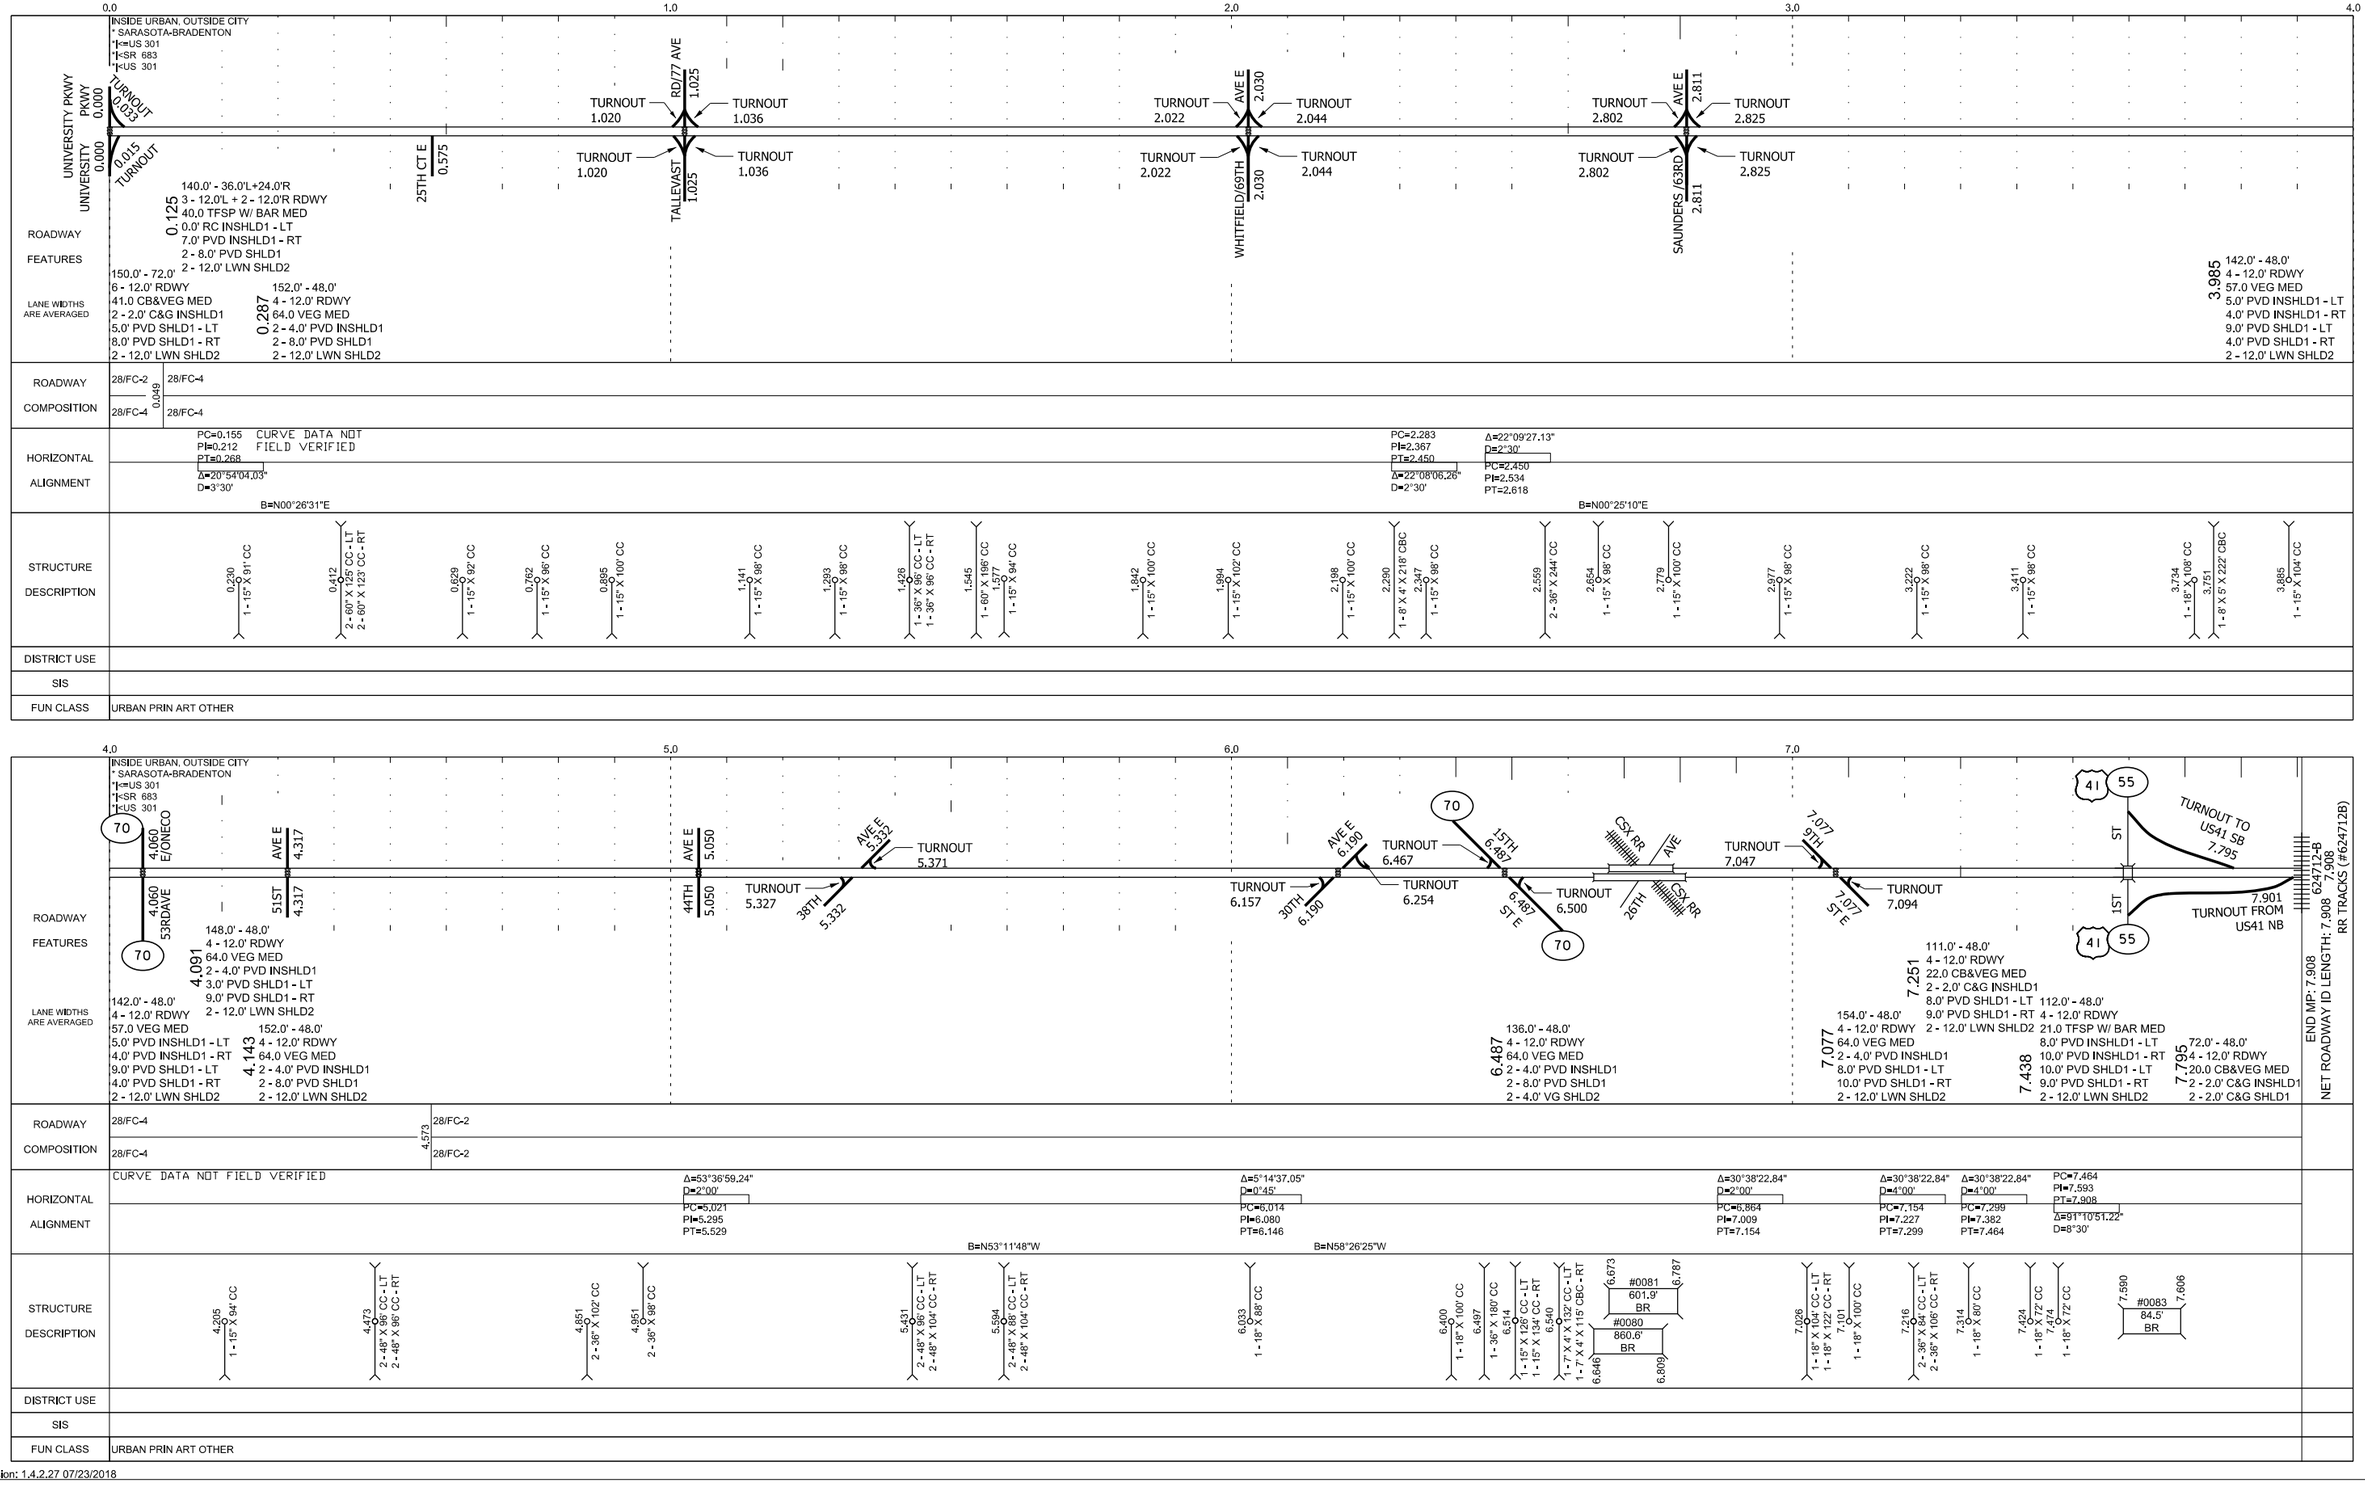

Version: 1.4.2.27 07/23/2018