	5 YR INV	SLD REV	BMP	EMP	INV	SLD REV
DATE	07/31/2018	08/15/2018				
BY	FTE	FTE				

FLORIDA DEPARTMENT OF TRANSPORTATION

STRAIGHT LINE DIAGRAM OF ROAD INVENTORY

SECTION STATUS	INT. or US ROUTE NO.	STATE ROAD NO.	COUNTY	DISTRICT	ROADWAY ID	SHEET NO:
02	US 19/US 41	SR 55/SR 45	MANATEE	01	13130101	1 OF 1

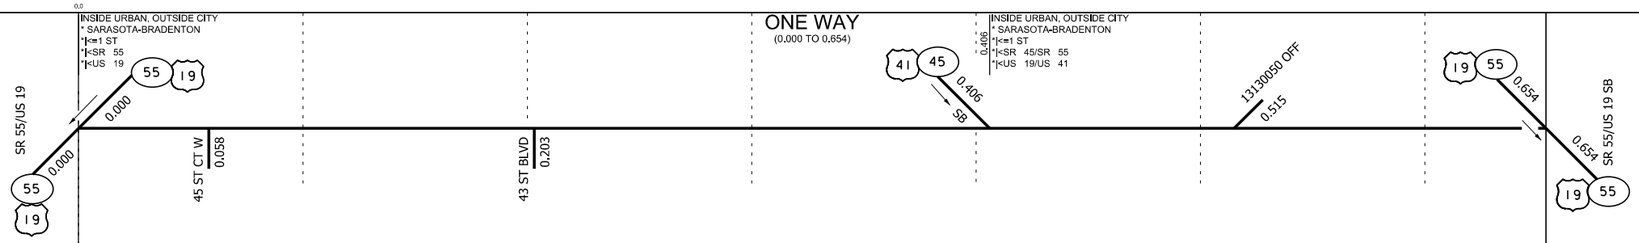

ROADWAY FEATURES LANE WIDTHS ARE AVERAGED	50.0' - 24.0' 2 - 12.0' RDWY 12.0' LWN SHLD1 - LT 4.0' PVD SHLD1 - RT 10.0' LWN SHLD2 - RT	0.123 38.0' - 12.0' 1 - 12.0' RDWY 12.0' LWN SHLD1 - LT 4.0' PVD SHLD1 - RT 10.0' LWN SHLD2 - RT	0.244 48.0' - 12.0' 1 - 12.0' RDWY 8.0' WARN SHLD1 - LT 4.0' PVD SHLD1 - RT 2 - 12.0' LWN SHLD2	0.409 64.0' - 36.0' 3 - 12.0' RDWY 12.0' LWN SHLD1 - LT 4.0' PVD SHLD1 - RT 12.0' LWN SHLD2 - RT	END MP: 000.654 NET ROADWAY ID LENGTH: 0.654
ROADWAY COMPOSITION	28/FC-4				
HORIZONTAL ALIGNMENT	CURVE DATA NOT FIELD VERIFIED B=N00°18'42"E				
STRUCTURE DESCRIPTION	0.161 1 - 24" X 64' CC	0.283 1 - 24" X 48' CC	0.336 1 - 24" X 216' CC	0.520 1 - 24" X 64' CC	
DISTRICT USE					
SIS					
FUN CLASS	URBAN PRIN ART OTHER				

Version: 1.4.2.27 08/15/2018