	5 YR INV	SLD REV	BMP	EMP	INV	SLD REV
DATE	04/11/2018	05/04/2018				
BY	FTE	FTE				

FLORIDA DEPARTMENT OF TRANSPORTATION

STRAIGHT LINE DIAGRAM OF ROAD INVENTORY

SECTION STATUS	INT. or US ROUTE NO.	STATE ROAD NO.	COUNTY	DISTRICT	ROADWAY ID	SHEET NO:
02	I 275	SR 93	MANATEE	01	13175000	1 OF 2

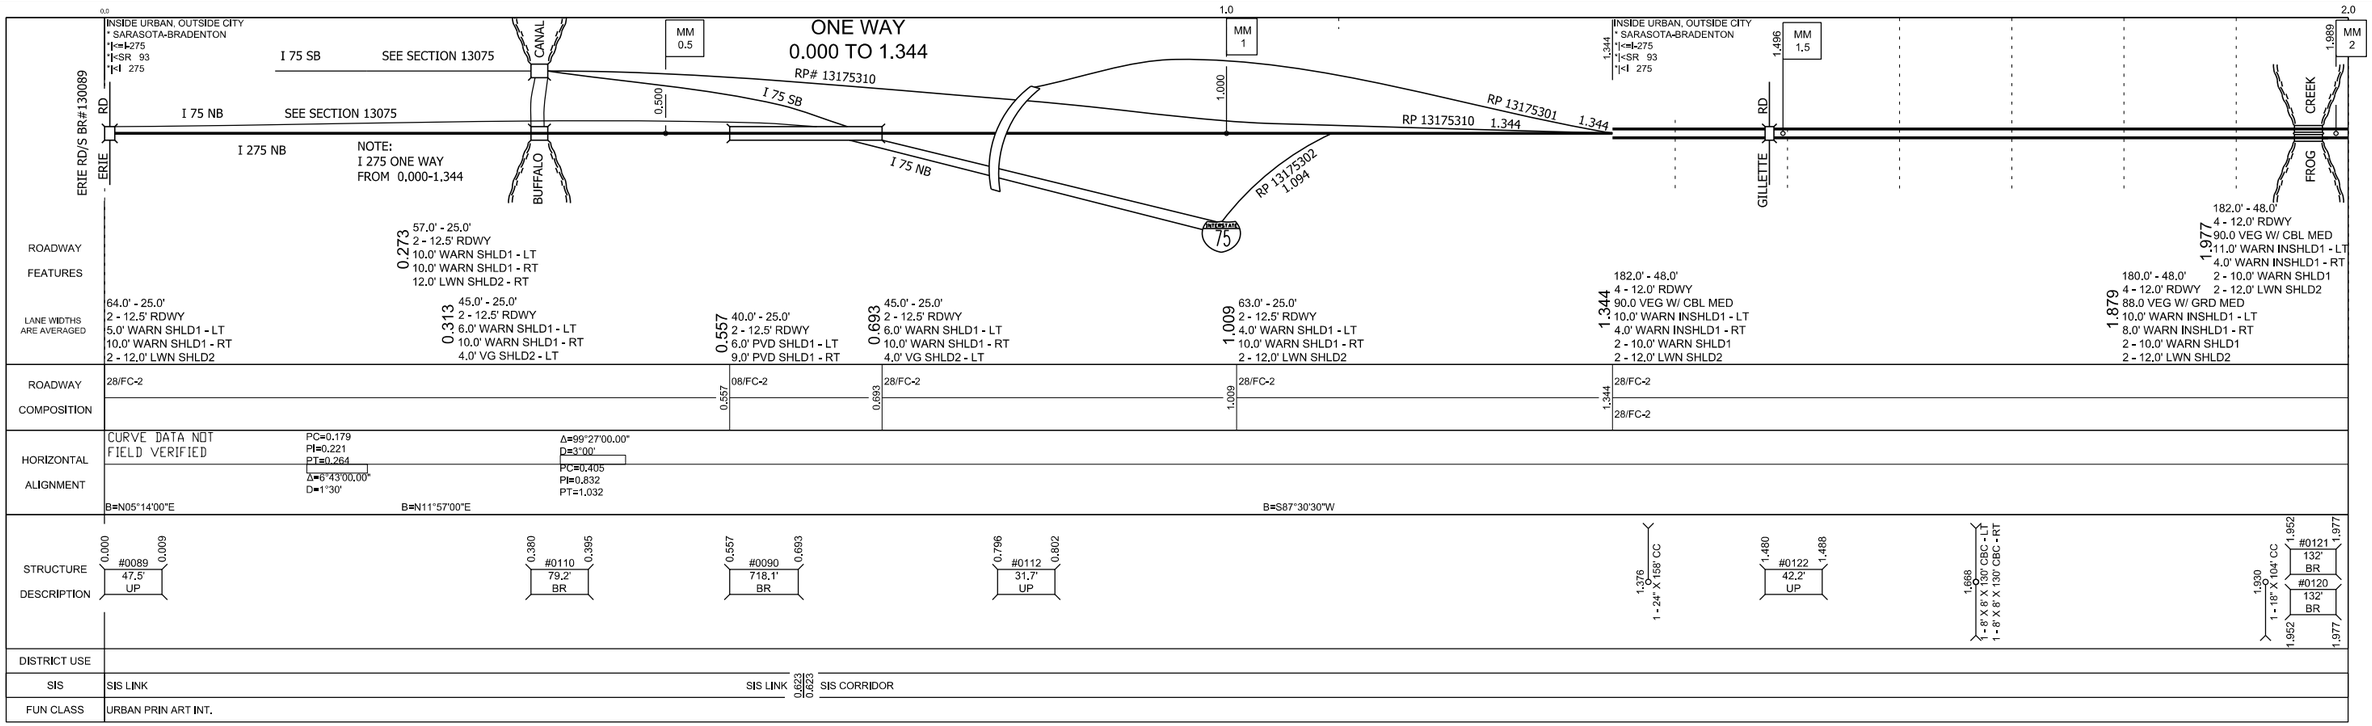

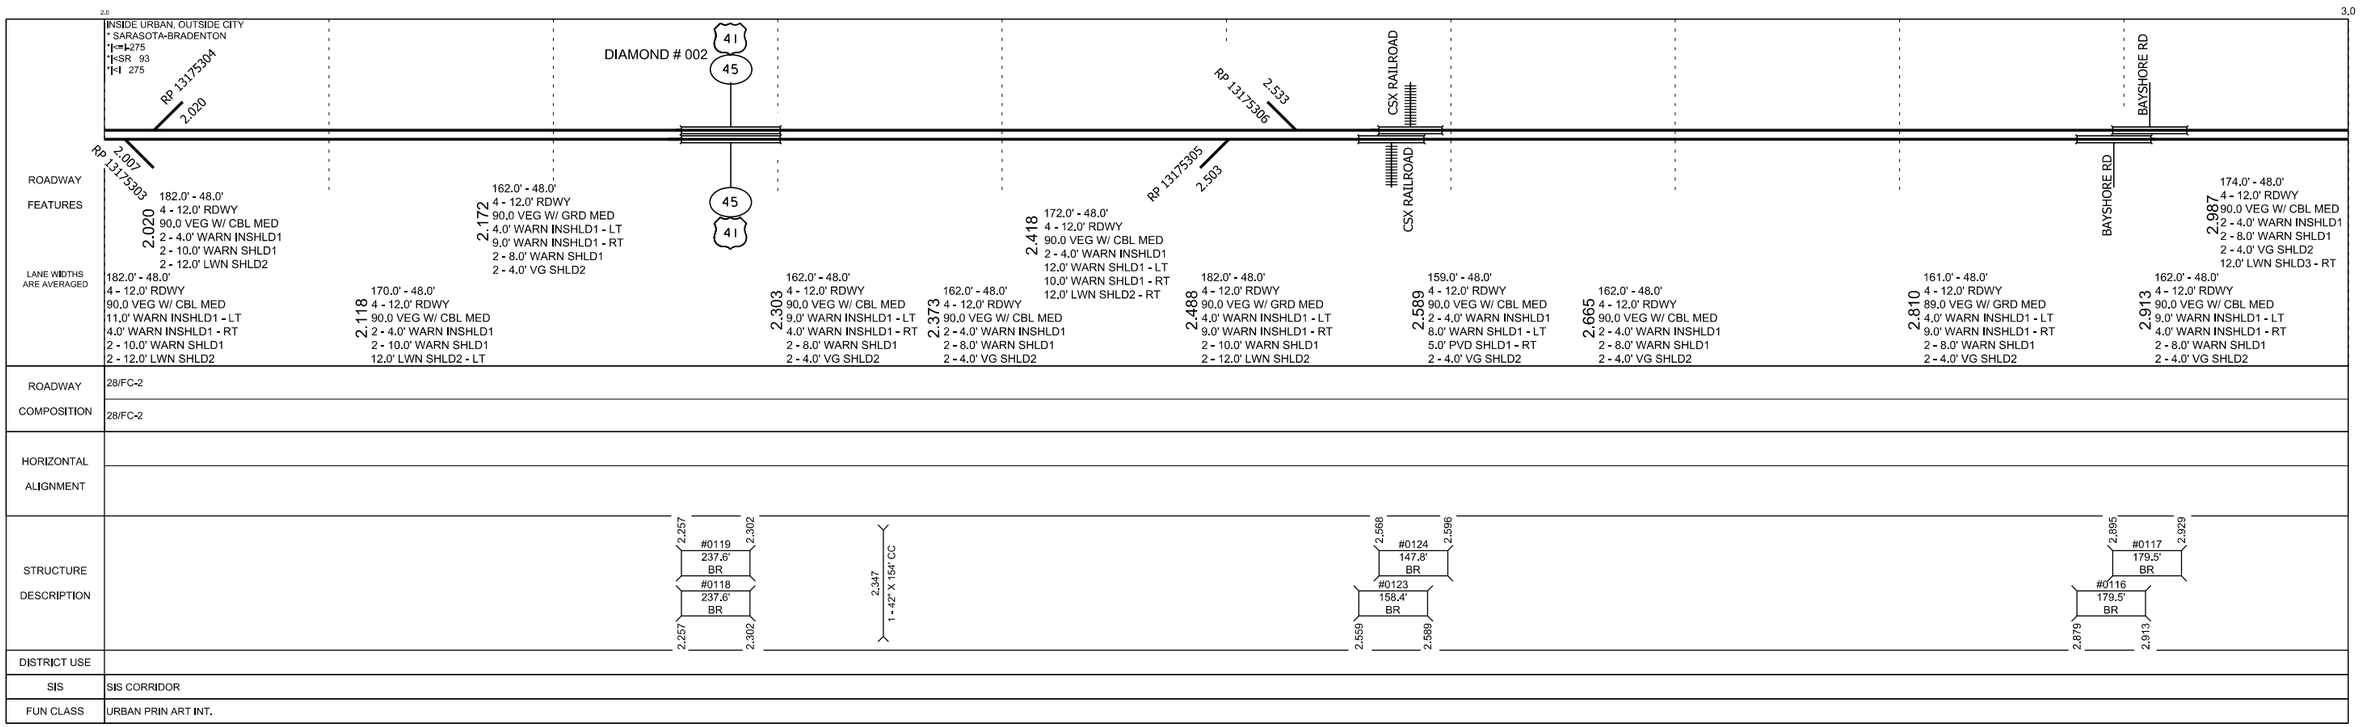

Version: 1.4.2.27 05/04/2018

	5 YR INV	SLD REV	BMP	EMP	INV	SLD REV
DATE	04/11/2018	05/04/2018				
BY	FTE	FTE				

FLORIDA DEPARTMENT OF TRANSPORTATION

STRAIGHT LINE DIAGRAM OF ROAD INVENTORY

SECTION STATUS	INT. or US ROUTE NO.	STATE ROAD NO.	COUNTY	DISTRICT	ROADWAY ID	SHEET NO.
02	I 275	SR 93	MANATEE	01	13175000	2 OF 2

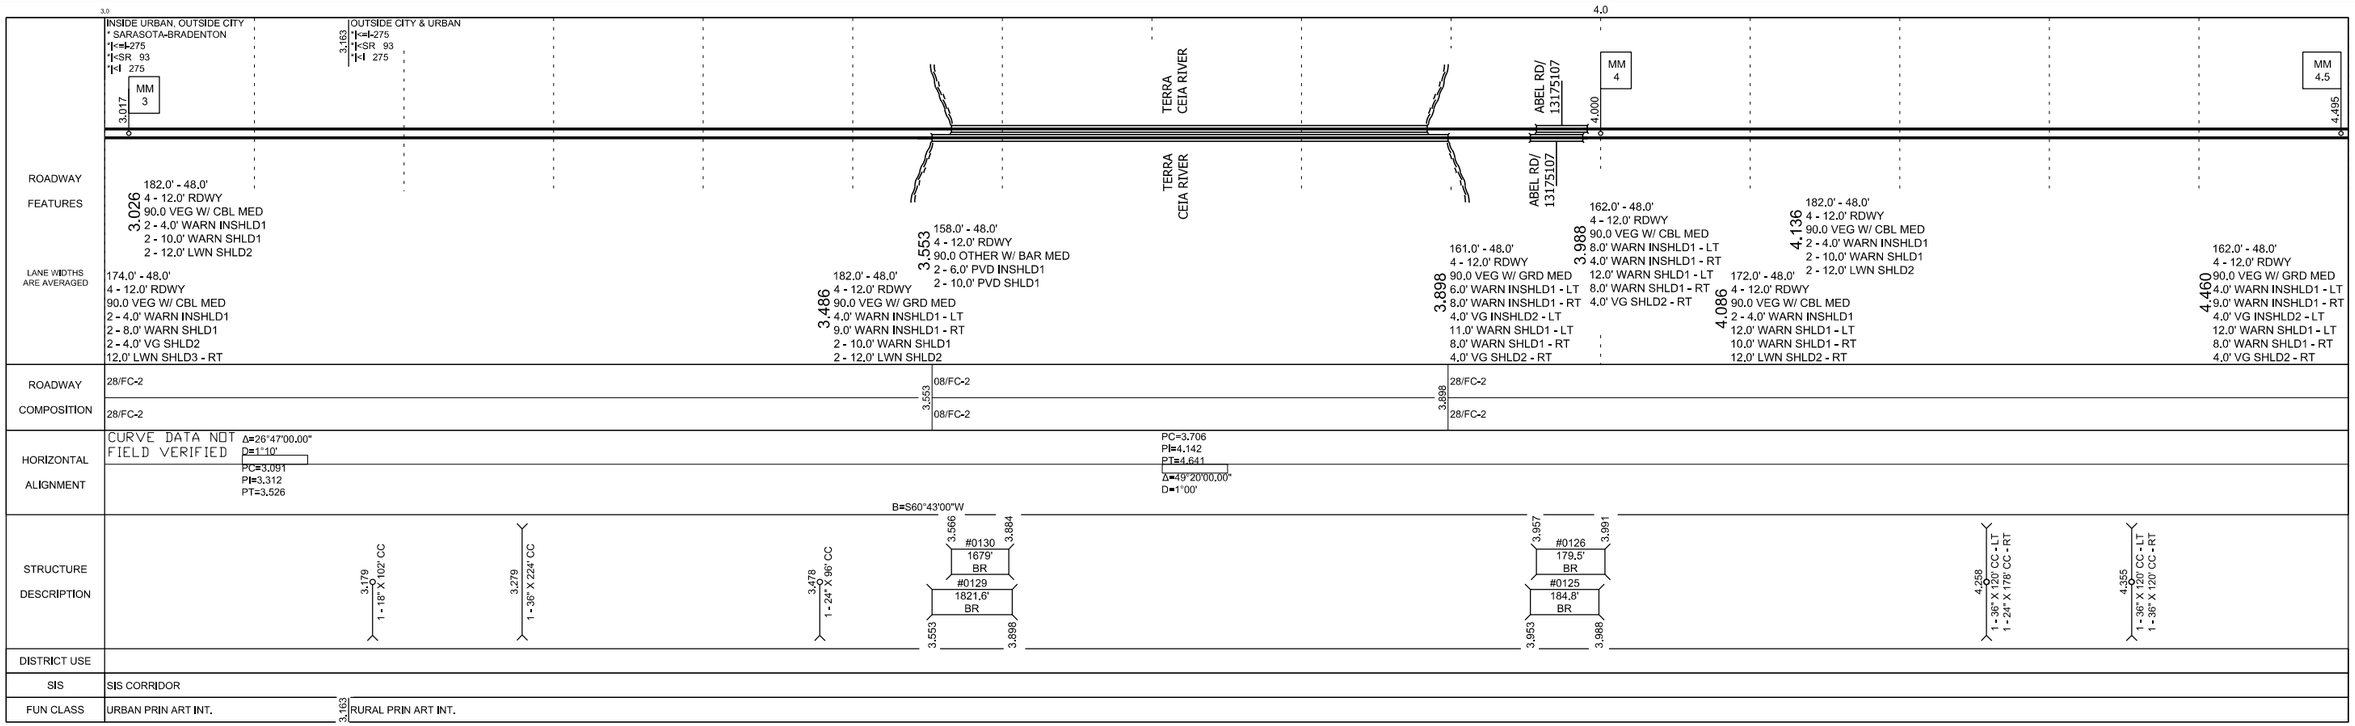

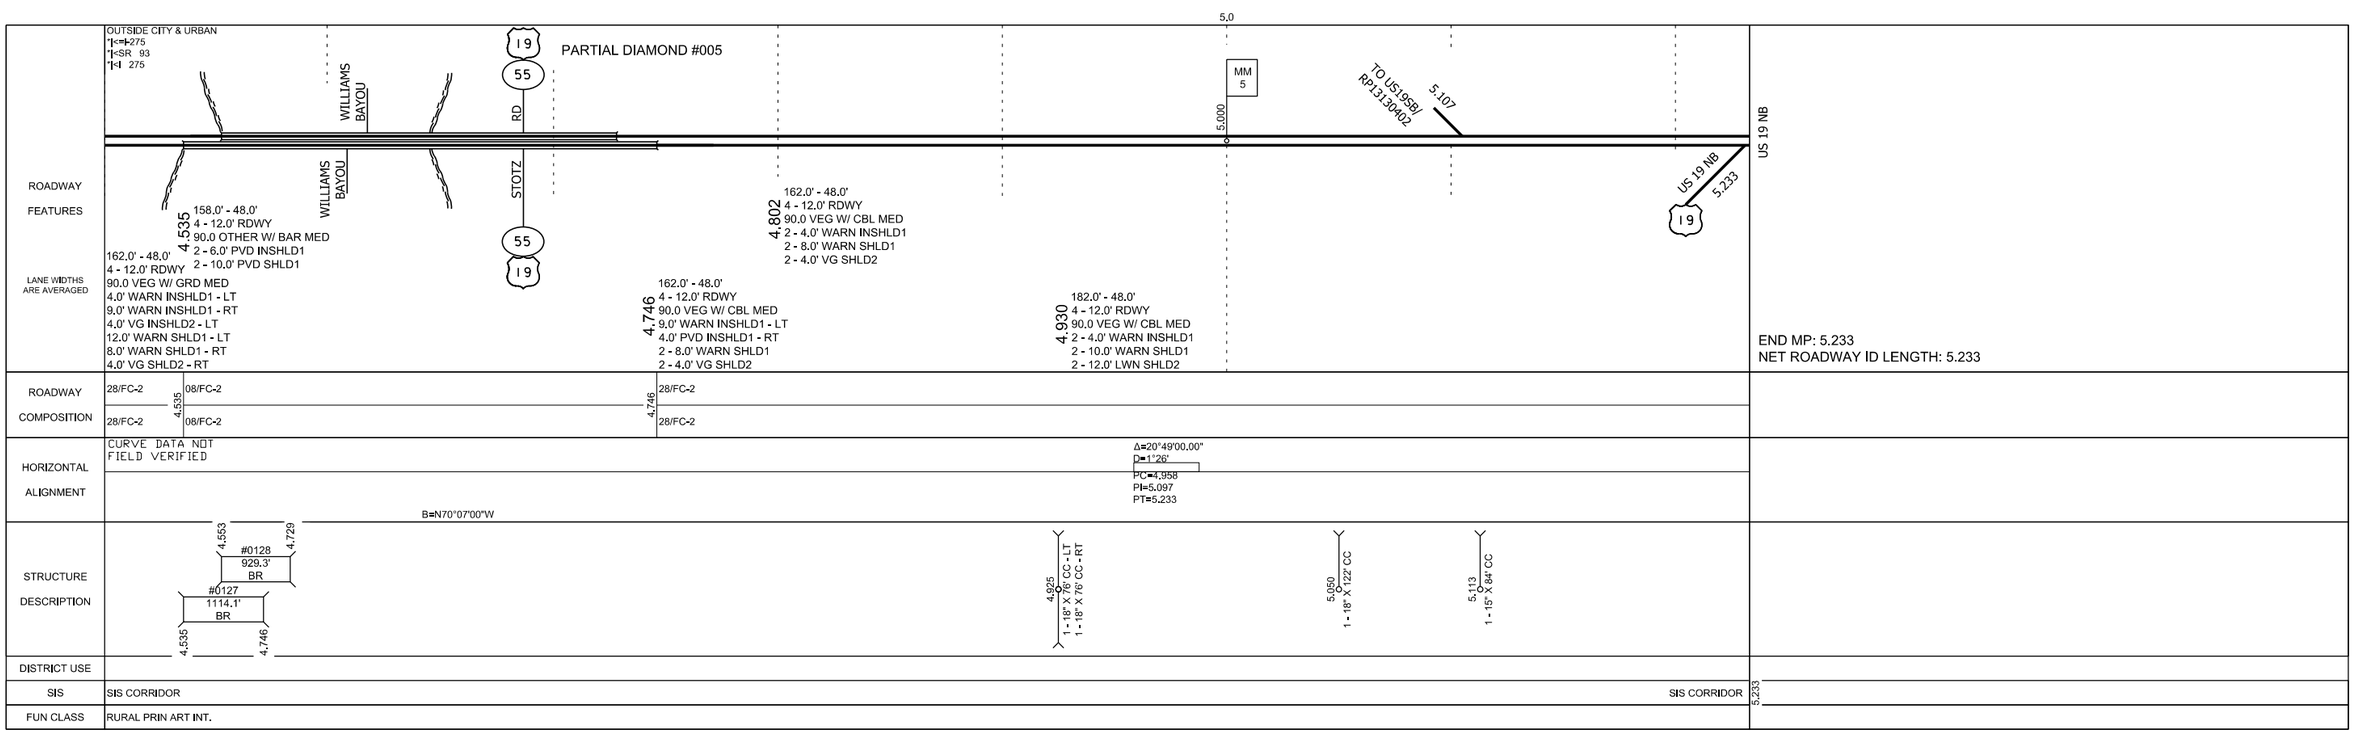

Version: 1.4.2.27 05/04/2018