	5 YR INV	SLD REV	BMP	EMP	INV	SLD REV
DATE	11/07/2014	12/19/2014	0.454	2.210	07/01/2016	07/15/2016
BY	FTE	DOT				

FLORIDA DEPARTMENT OF TRANSPORTATION

STRAIGHT LINE DIAGRAM OF ROAD INVENTORY

SECTION STATUS	INT. or US ROUTE NO.	STATE ROAD NO.	COUNTY	DISTRICT	ROADWAY ID	SHEET NO:
12		SR 539	POLK	01	16004000	1 OF 1

SECTION BEGINS: MLK JR AV/ SIKES BLVD

ROADWAY FEATURES

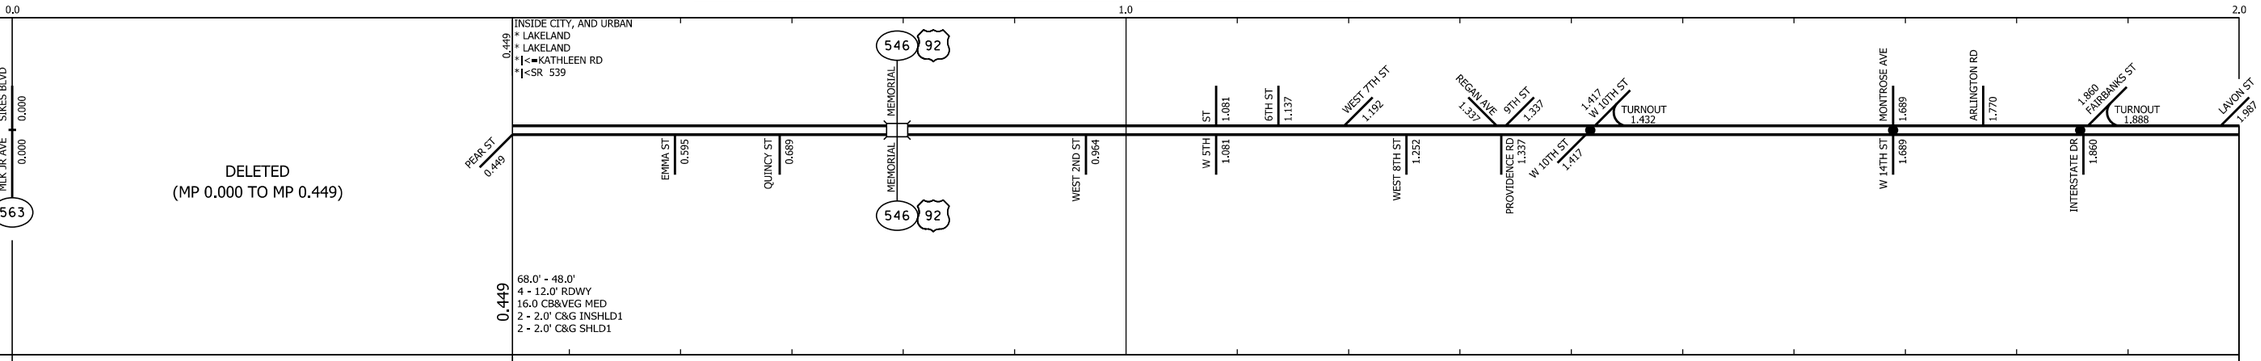

LANE WIDTHS ARE AVERAGED

ROADWAY COMPOSITION

0.449 28/FC-4

0.449 28/FC-4

HORIZONTAL ALIGNMENT

CURVE DATA NOT FIELD VERIFIED

Δ=46°42'35.00" D=2°40'00.00 PC=0.280 PI=0.455 PT=0.611

B=N52°20'33"W

PC=0.859 PI=0.916 PT=0.964 Δ=49°52'00.00" D=9°00'00.00

B=N44°53'33"W

Δ=42°25'00.00" D=9°00'00.00 PC=1.096 PI=1.143 PT=1.186

B=N02°28'33"W

PC=1.443 PI=1.475 PT=1.507 Δ=6°46'27.00" D=2°00'00.00

Δ=6°46'27.00" D=2°00'00.00 PC=1.507 PI=1.539 PT=1.571

B=N44°53'33"W

STRUCTURE DESCRIPTION

0.535 1 - 15" X 75' CC

0.785 #0068 100' UP 0.804

DISTRICT USE

SIS

FUN CLASS

0.449 URBAN MINOR ART

SECTION ENDS: DOT ROW

ROADWAY FEATURES

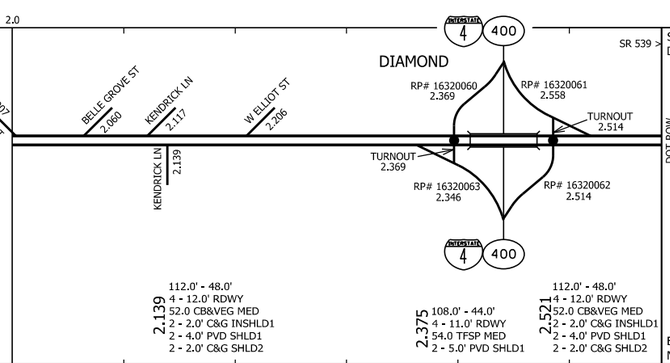

END MP: 2.583
NET ROADWAY ID LENGTH: 2.134

LANE WIDTHS ARE AVERAGED

ROADWAY COMPOSITION

28/FC-4

28/FC-4

HORIZONTAL ALIGNMENT

CURVE DATA NOT FIELD VERIFIED

Δ=8°43'00.00" D=2°00'00.00 PC=2.181 PI=2.222 PT=2.264

B=N44°53'33"W

B=N53°36'33"W

STRUCTURE DESCRIPTION

2.411 #0328 322' BR 2.472

DISTRICT USE

STATE MAINTAINED LENGTH: 2.134

SIS

FUN CLASS

URBAN MINOR ART