	5 YR INV	SLD REV	BMP	EMP	INV	SLD REV
DATE	10/12/2017	11/15/2017				
BY	FTE	FTE				

FLORIDA DEPARTMENT OF TRANSPORTATION

STRAIGHT LINE DIAGRAM OF ROAD INVENTORY

SECTION STATUS	INT. or US ROUTE NO.	STATE ROAD NO.	COUNTY	DISTRICT	ROADWAY ID	SHEET NO.
02		SR 681	SARASOTA	01	17005000	1 OF 1

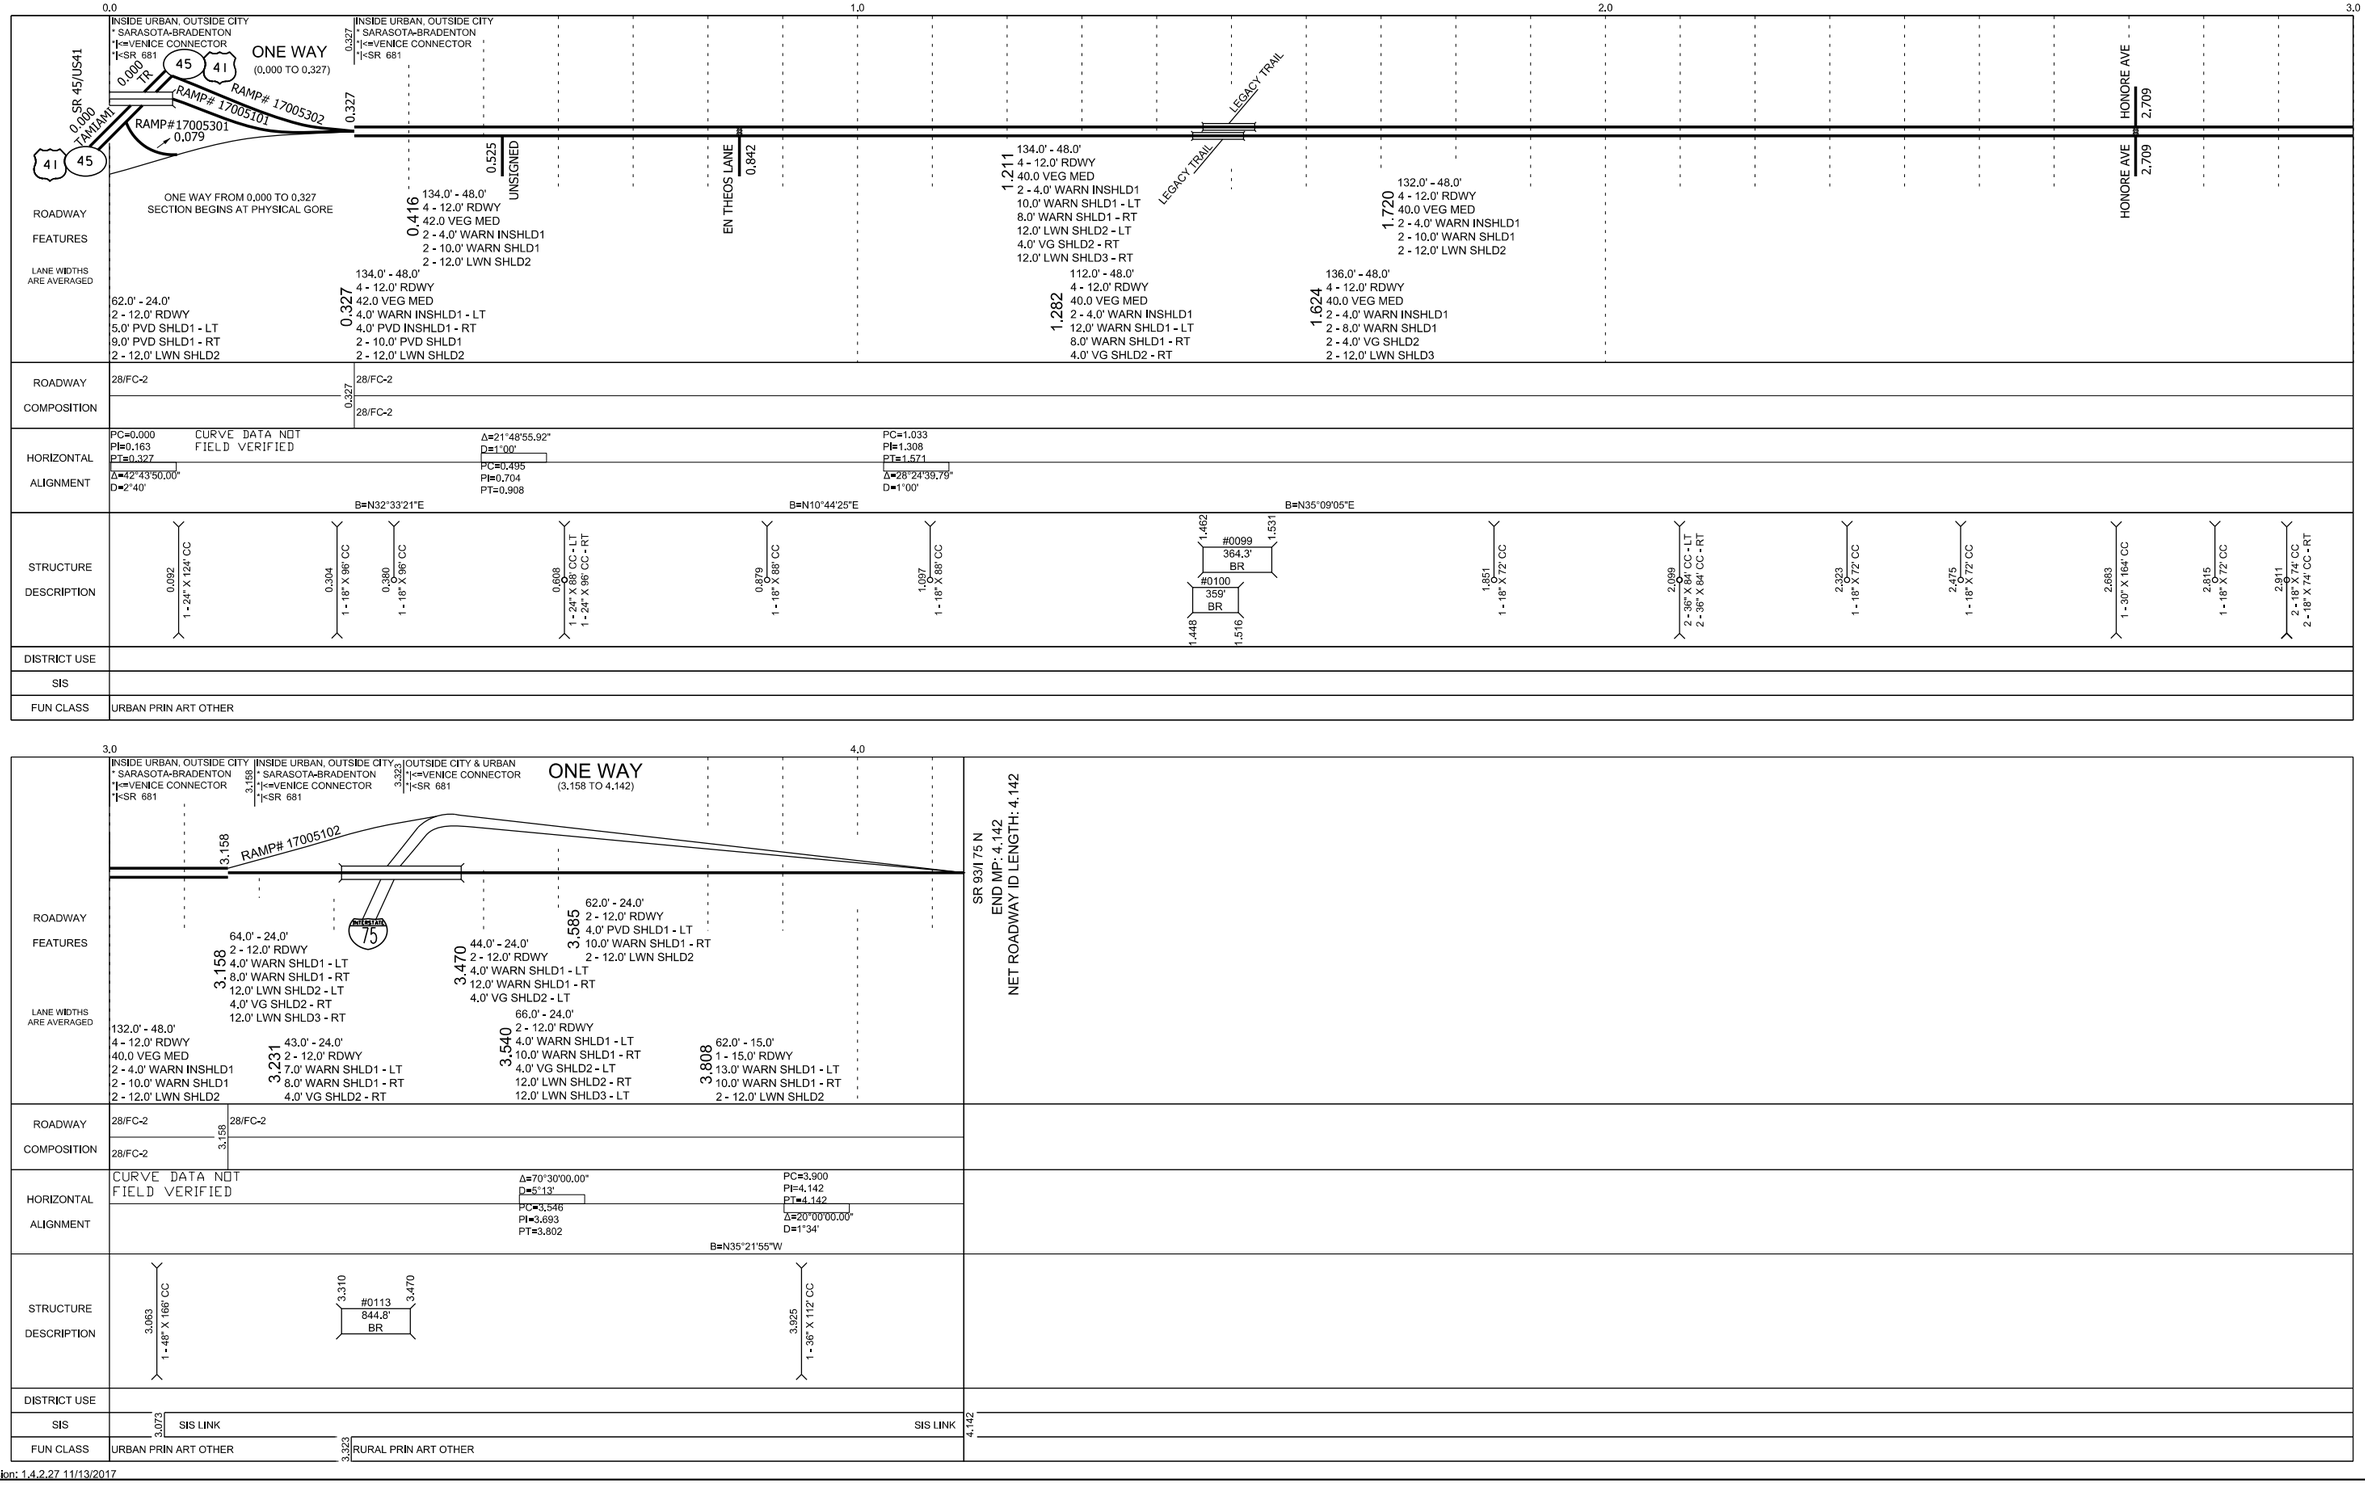

Version: 1.4.2.27 11/13/2017