	5 YR INV	SLD REV	BMP	EMP	INV	SLD REV
DATE	07/03/2018	07/19/2018				
BY	FTE	FTE				

FLORIDA DEPARTMENT OF TRANSPORTATION

FDOT

STRAIGHT LINE DIAGRAM OF ROAD INVENTORY

SECTION STATUS	INT. or US ROUTE NO.	STATE ROAD NO.	COUNTY	DISTRICT	ROADWAY ID	SHEET NO:
02		SR 789	SARASOTA	01	17030401	1 OF 1

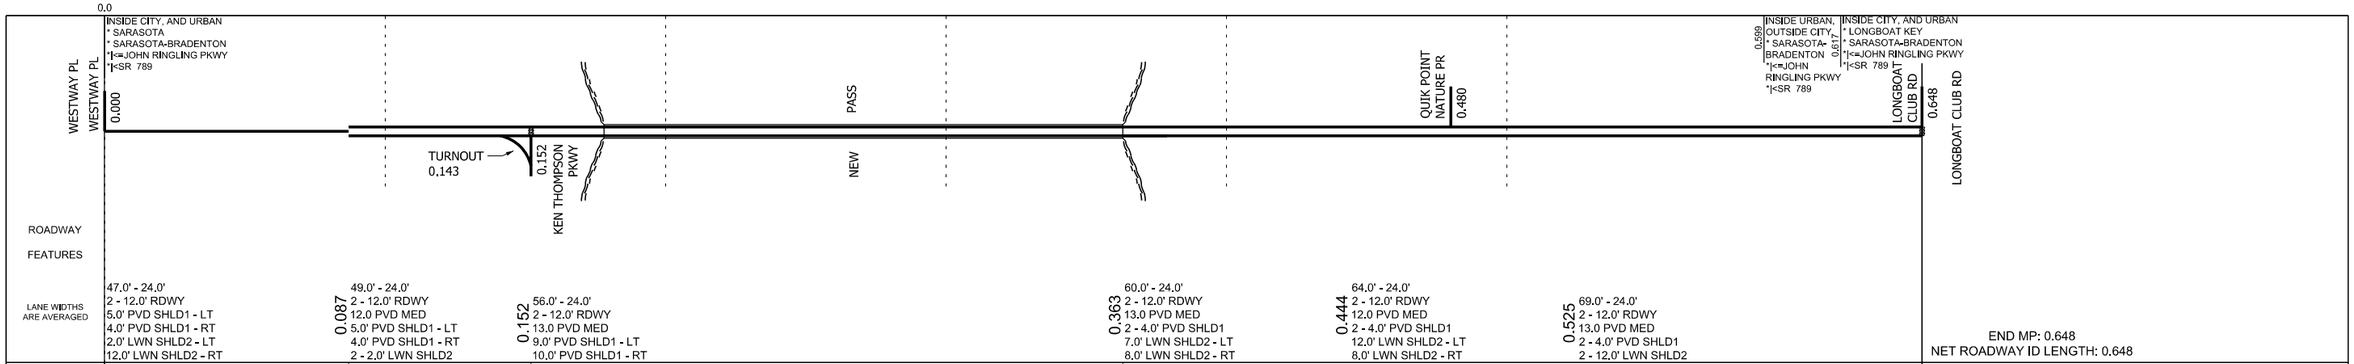

ROADWAY FEATURES						
LANE WIDTHS ARE AVERAGED	47.0' - 24.0' 2 - 12.0' RDWY 5.0' PVD SHLD1 - LT 4.0' PVD SHLD1 - RT 2.0' LWN SHLD2 - LT 12.0' LWN SHLD2 - RT	0.087 49.0' - 24.0' 2 - 12.0' RDWY 12.0 PVD MED 5.0' PVD SHLD1 - LT 4.0' PVD SHLD1 - RT 2 - 2.0' LWN SHLD2	0.152 56.0' - 24.0' 2 - 12.0' RDWY 13.0 PVD MED 9.0' PVD SHLD1 - LT 10.0' PVD SHLD1 - RT	0.363 60.0' - 24.0' 2 - 12.0' RDWY 13.0 PVD MED 2 - 4.0' PVD SHLD1 7.0' LWN SHLD2 - LT 8.0' LWN SHLD2 - RT	0.444 64.0' - 24.0' 2 - 12.0' RDWY 12.0 PVD MED 2 - 4.0' PVD SHLD1 12.0' LWN SHLD2 - LT 8.0' LWN SHLD2 - RT	0.525 69.0' - 24.0' 2 - 12.0' RDWY 13.0 PVD MED 2 - 4.0' PVD SHLD1 2 - 12.0' LWN SHLD2	END MP: 0.648 NET ROADWAY ID LENGTH: 0.648
ROADWAY COMPOSITION	28/FC-3	0.087 28/FC-3 28/FC-3	0.152 08/FC-3 08/FC-3	0.363 28/FC-3 28/FC-3		
HORIZONTAL ALIGNMENT	Δ=82°26'00.00" D=13°30' CURVE DATA NOT FIELD VERIFIED PC=0.000 PI=0.070 PT=0.116 B=N33°42'00"W			Δ=29°09'00.00" D=5°00' PC=0.329 PI=0.386 PT=0.440 B=N62°51'00"W		
STRUCTURE DESCRIPTION	0.178 #0158 976.8' BR 0.363					
DISTRICT USE						
SIS						
FUN CLASS	URBAN MAJOR COLLECTOR					

Version: 1.4.2.27 07/19/2018