	5 YR INV	SLD REV	BMP	EMP	INV	SLD REV
DATE	11/09/2015	11/16/2015				
BY	Metric Engineering, Inc.	Metric Engineering, Inc.				

FLORIDA DEPARTMENT OF TRANSPORTATION

STRAIGHT LINE DIAGRAM OF ROAD INVENTORY

SECTION STATUS	INT. or US ROUTE NO.	STATE ROAD NO.	COUNTY	DISTRICT	ROADWAY ID	SHEET NO:
02		SR 208	DUVAL	02	72295000	1 OF 1

0.0

SECTION BEGINS:
.043 W OF DEBRA DR

SECTION ENDS:
.009 E OF LANE AVE

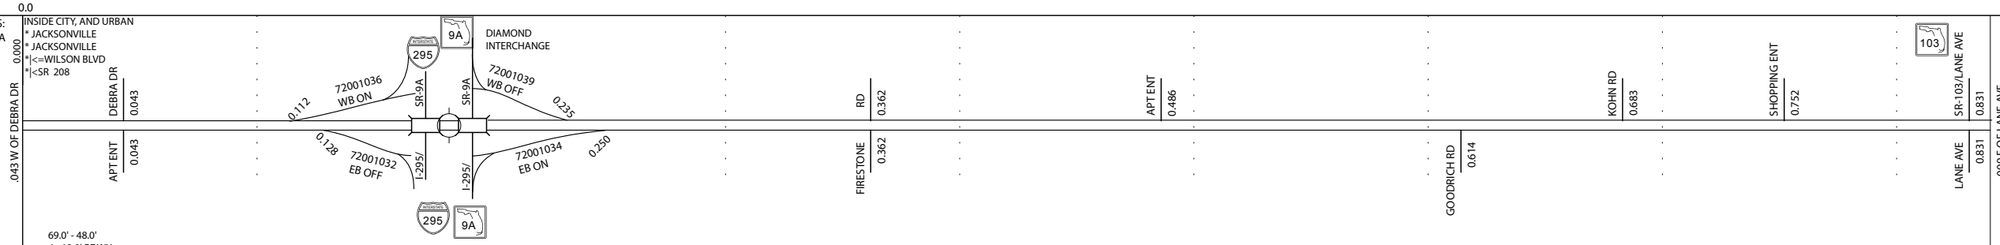

ROADWAY FEATURES

LANE WIDTHS ARE AVERAGED

0.010
69.0' - 48.0'
4 - 12.0' RDWY
17.0 CB&VEG MED
2 - 2.0' C&G INSHLD1
2 - 2.0' C&G SHLD1

0.000
68.0' - 48.0'
4 - 12.0' RDWY
16.0 PVD MED
2 - 2.0' C&G SHLD1

0.298
65.0' - 48.0'
4 - 12.0' RDWY
13.0 PVD MED
2 - 2.0' C&G SHLD1

END MP: 0.840
NET ROADWAY ID LENGTH: 0.840

ROADWAY COMPOSITION

0.000
28/FC-5
28/FC-5

HORIZONTAL ALIGNMENT

CURVE DATA NOT FIELD VERIFIED

B=N88°58'41"E

STRUCTURE DESCRIPTION

0.166 #0263 61' UP 0.178
0.186 #0214 61' UP 0.198

DISTRICT USE

SIS

FUN CLASS 0.000 URBAN MINOR ART

SPEED LIMIT 0.000 45MPH

AC MAN CLS 0.000 ACCESS CLASS06 ACCESS CLASS06 0.840

Version: 1.4.2.24 11/16/2015