ORIGINAL INVENTORY

	5 YR INV	SLD REV
DATE	05/28/11	08/29/11
BY	METRIC	HSA

INTERIM REVISIONS

BMP	EMP	INV	SLD REV

STRAIGHT LINE DIAGRAM OF ROAD INVENTORY
FLORIDA DEPARTMENT OF TRANSPORTATION

INT. or US ROUTE NO	STATE ROAD NO.	COUNTY	DISTRICT	ROADWAY ID	SHEET NO. / OF.
	SR A1A	NASSAU	2	74130200	1 / 1

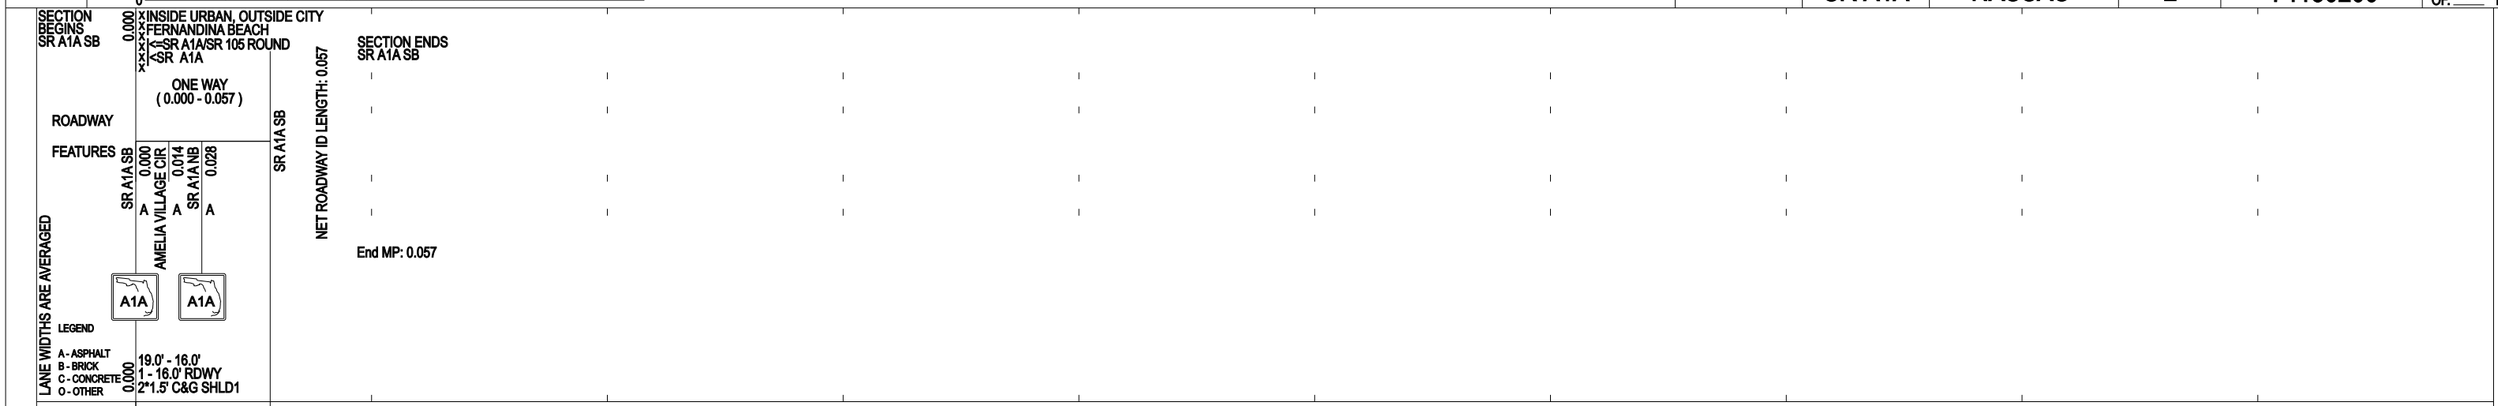

ROADWAY COMPOSITION	28/FC-6
HORIZONTAL ALIGNMENT	CURVE DATA IS NOT FIELD VERIFIED
STRUCTURE DESCRIPTION	
ACCESS MANAGEMENT	
SIS	
FUN CLASS	URBAN MINOR ARTERIAL