	5 YR INV	SLD REV	BMP	EMP	INV	SLD REV
DATE	03/28/2017	04/04/2017				
BY	SSMC	SSMC				

FLORIDA DEPARTMENT OF TRANSPORTATION

STRAIGHT LINE DIAGRAM OF ROAD INVENTORY

SECTION STATUS	INT. or US ROUTE NO.	STATE ROAD NO.	COUNTY	DISTRICT	ROADWAY ID	SHEET NO:
02		SR 196	ESCAMBIA	03	48006000	1 OF 1

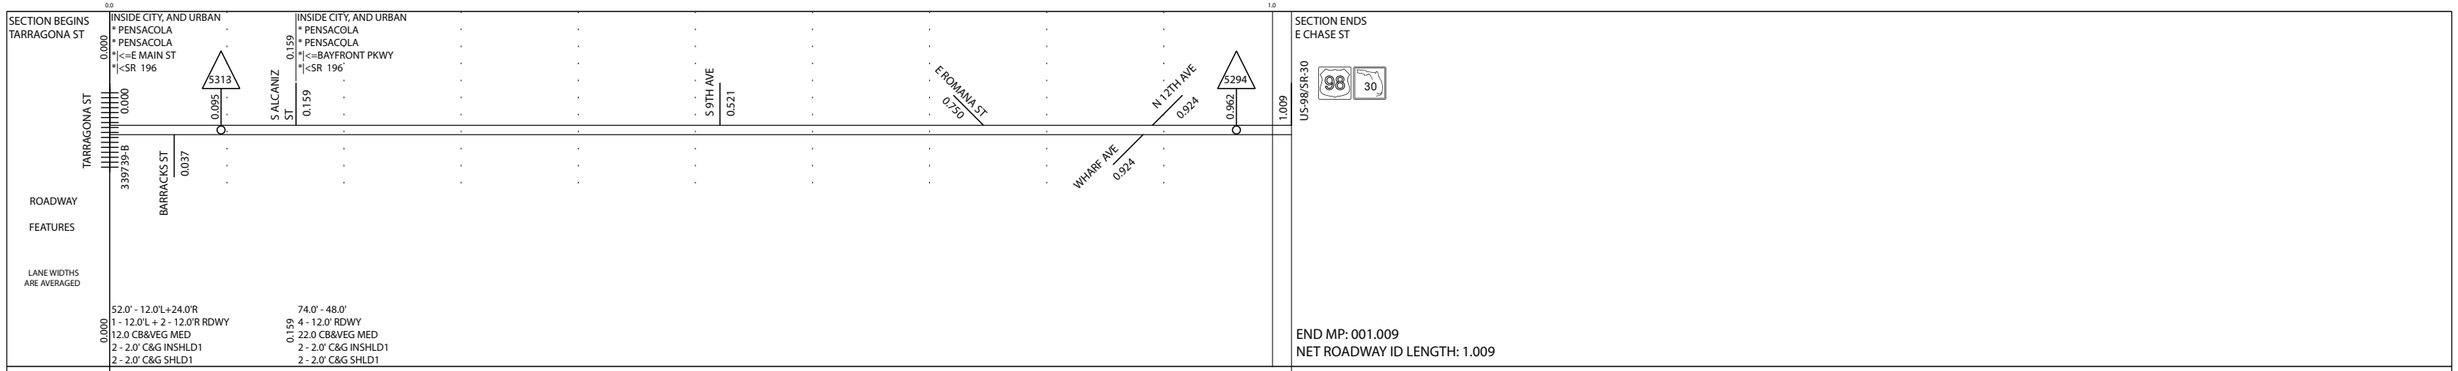

END MP: 001.009
NET ROADWAY ID LENGTH: 1.009

ROADWAY COMPOSITION

0.000 28/FC-5

28/FC-5

HORIZONTAL ALIGNMENT

CURVE DATA NOT FIELD VERIFIED

PC=0.105
PI=0.279
PT=0.337
Δ=46°51'4.1
D=4°21'32.4
B=S88°55'26"E

Δ=13°27'26.5"
D=1°31'18.6"
PC=0.337
PI=0.467
PT=0.507
B=N44°15'07"E

PC=0.507
PI=0.569
PT=0.603
Δ=21°26'26.9
D=4°17'40.9
B=N44°3'34E

Δ=10°19'38.4
D=1°2'34.5"
PC=0.654
PI=0.708
PT=0.842
B=N34°33'42E

STRUCTURE DESCRIPTION

DISTRICT USE

SIS

0.037 SIS CONNECTOR

SIS CONNECTOR 1.009

FUN CLASS

0.000 URBAN MINOR ART