	5 YR INV	SLD REV
DATE	01/20/2016	01/26/2016
BY	Panhandle Group	Panhandle Group

BMP	EMP	INV	SLD REV
1.750	1.750	07/03/2017 METRIC	08/09/2017 METRIC
1.750	3.159	01/11/2017 HSA DB/LW	01/12/2017 HSA DS

FLORIDA DEPARTMENT OF TRANSPORTATION

STRAIGHT LINE DIAGRAM OF ROAD INVENTORY

SECTION STATUS	INT. or US ROUTE NO.	STATE ROAD NO.	COUNTY	DISTRICT	ROADWAY ID	SHEET NO:
02	US 98	SR 30	GULF	03	51011000	1 OF 1

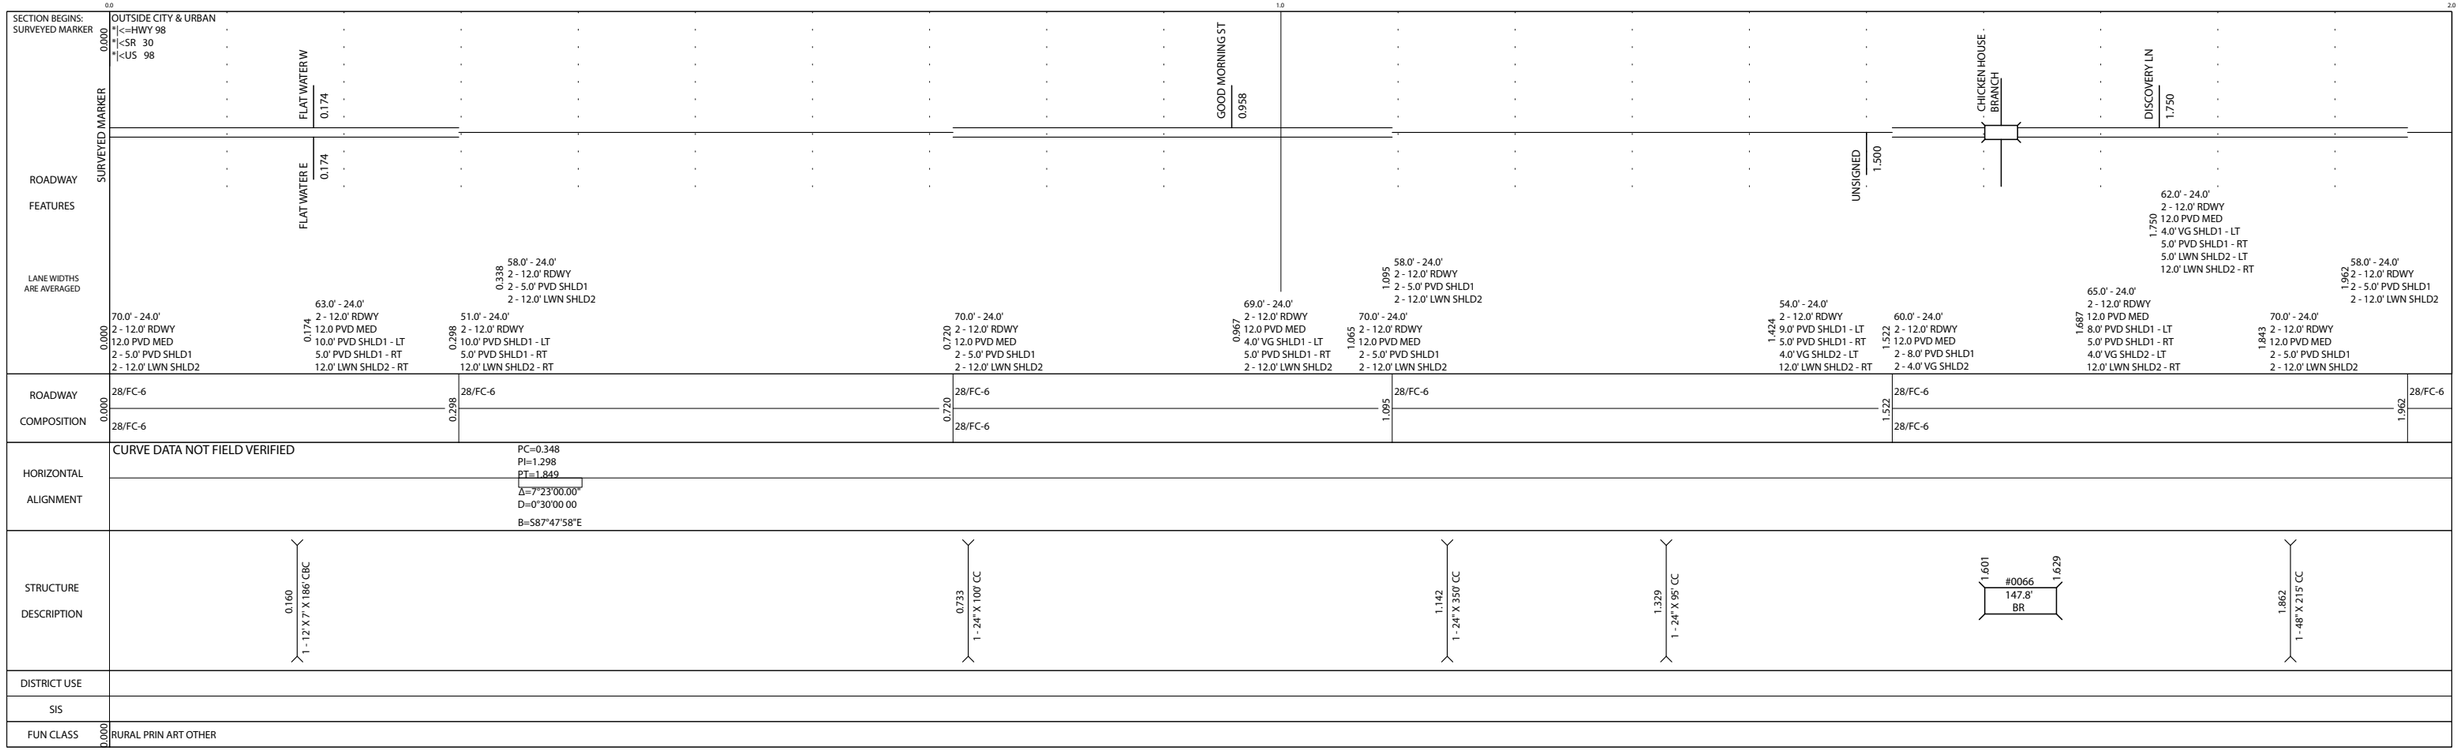

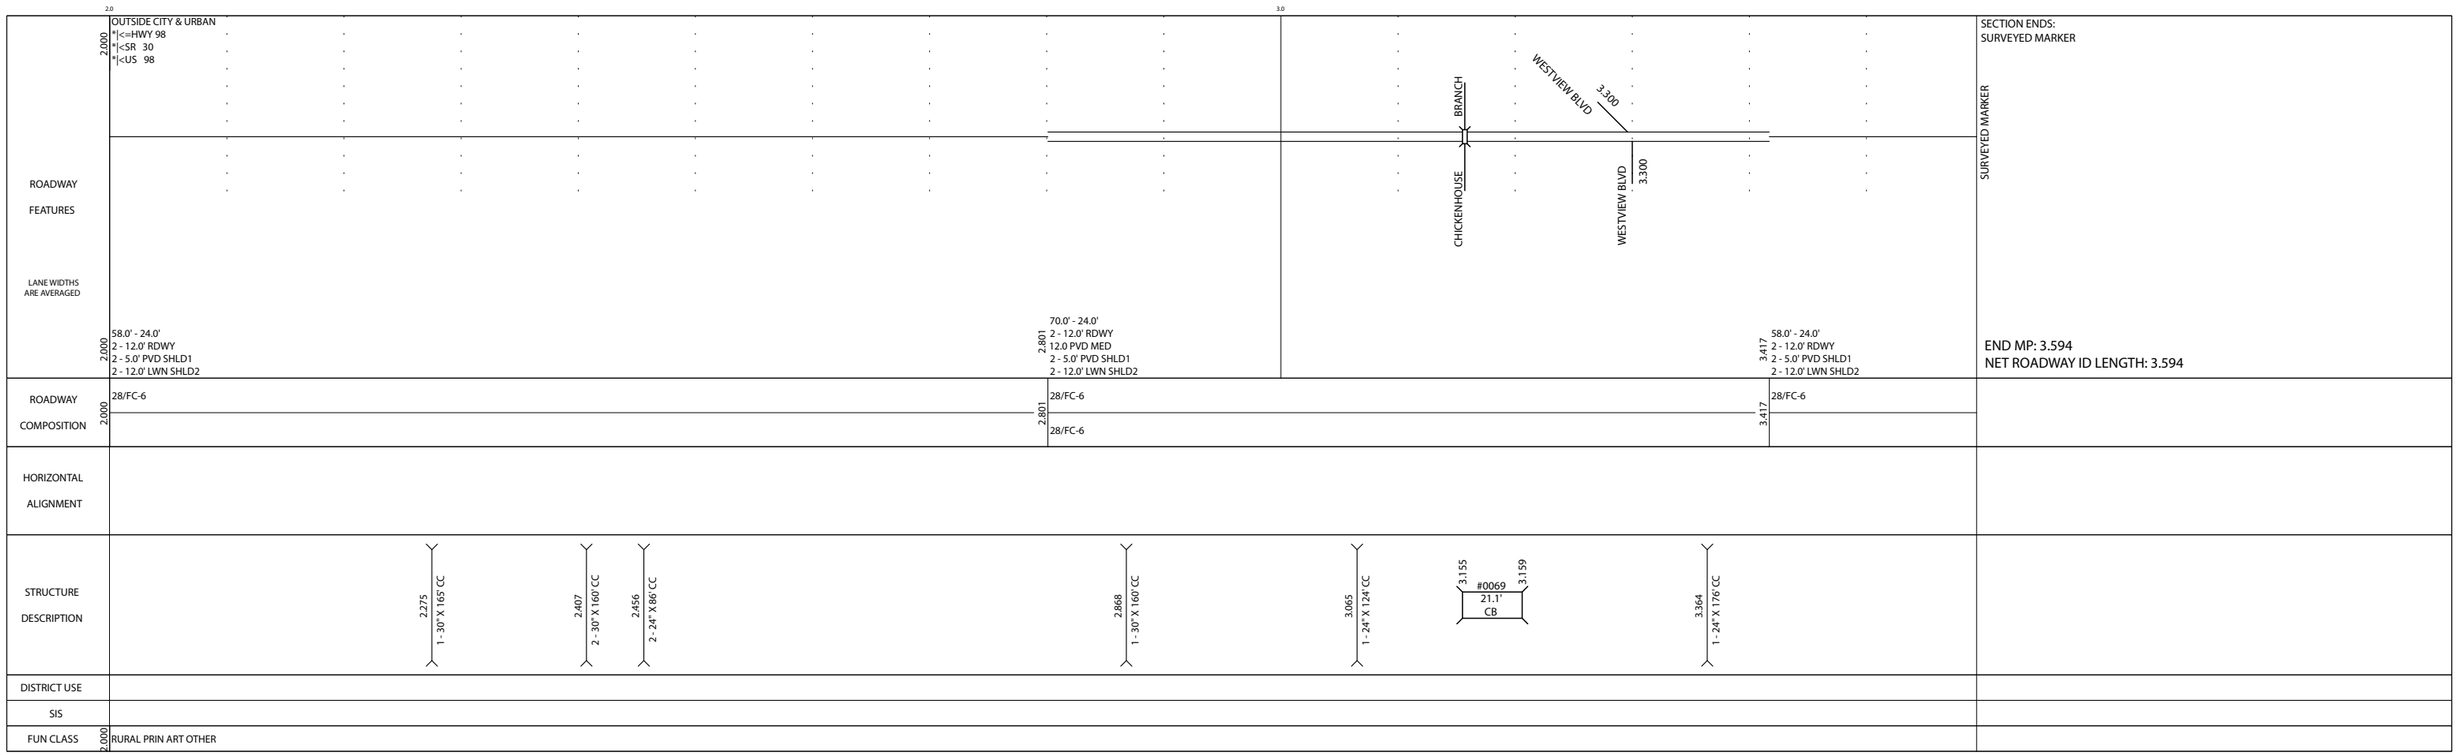

Version: 1.4.2.27 08/09/2017