	5 YR INV	SLD REV	BMP	EMP	INV	SLD REV
DATE	10/02/2018	10/06/2018				
BY	SSMC	SSMC				

FLORIDA DEPARTMENT OF TRANSPORTATION

STRAIGHT LINE DIAGRAM OF ROAD INVENTORY

SECTION STATUS	INT. or US ROUTE NO.	STATE ROAD NO.	COUNTY	DISTRICT	ROADWAY ID	SHEET NO:
02	US 98	SR 30	GULF	03	51011000	1 OF 1

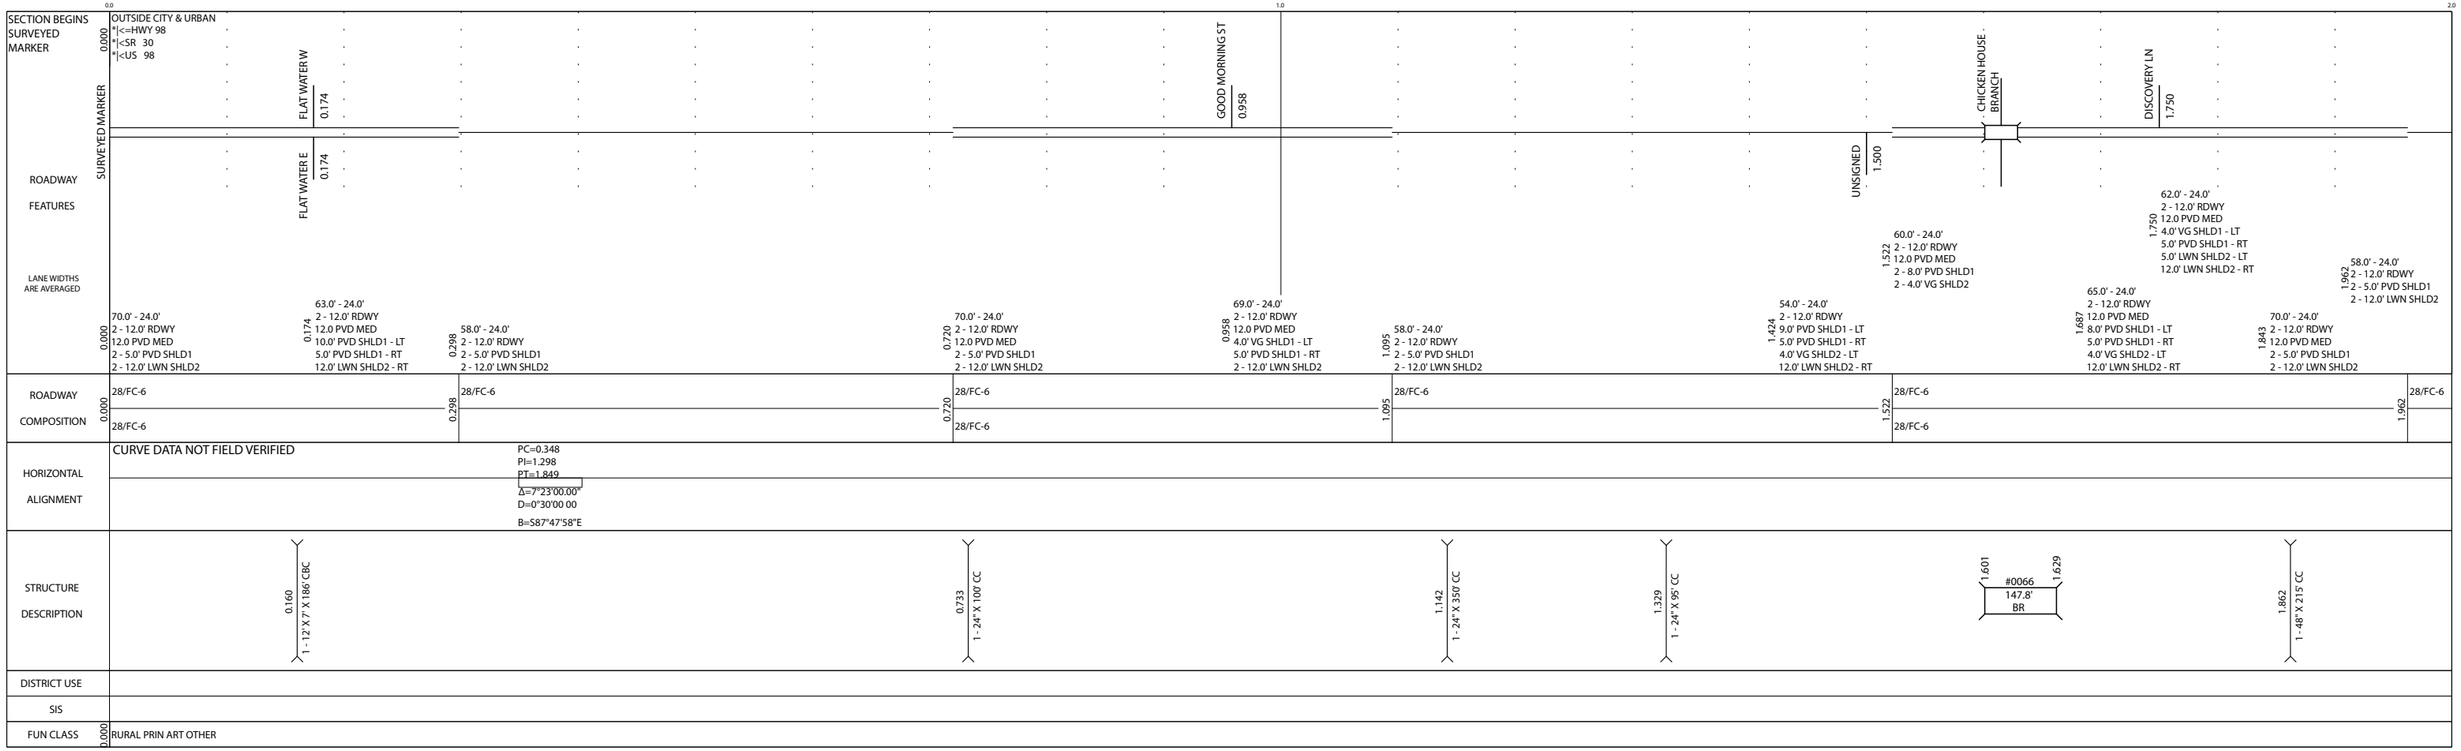

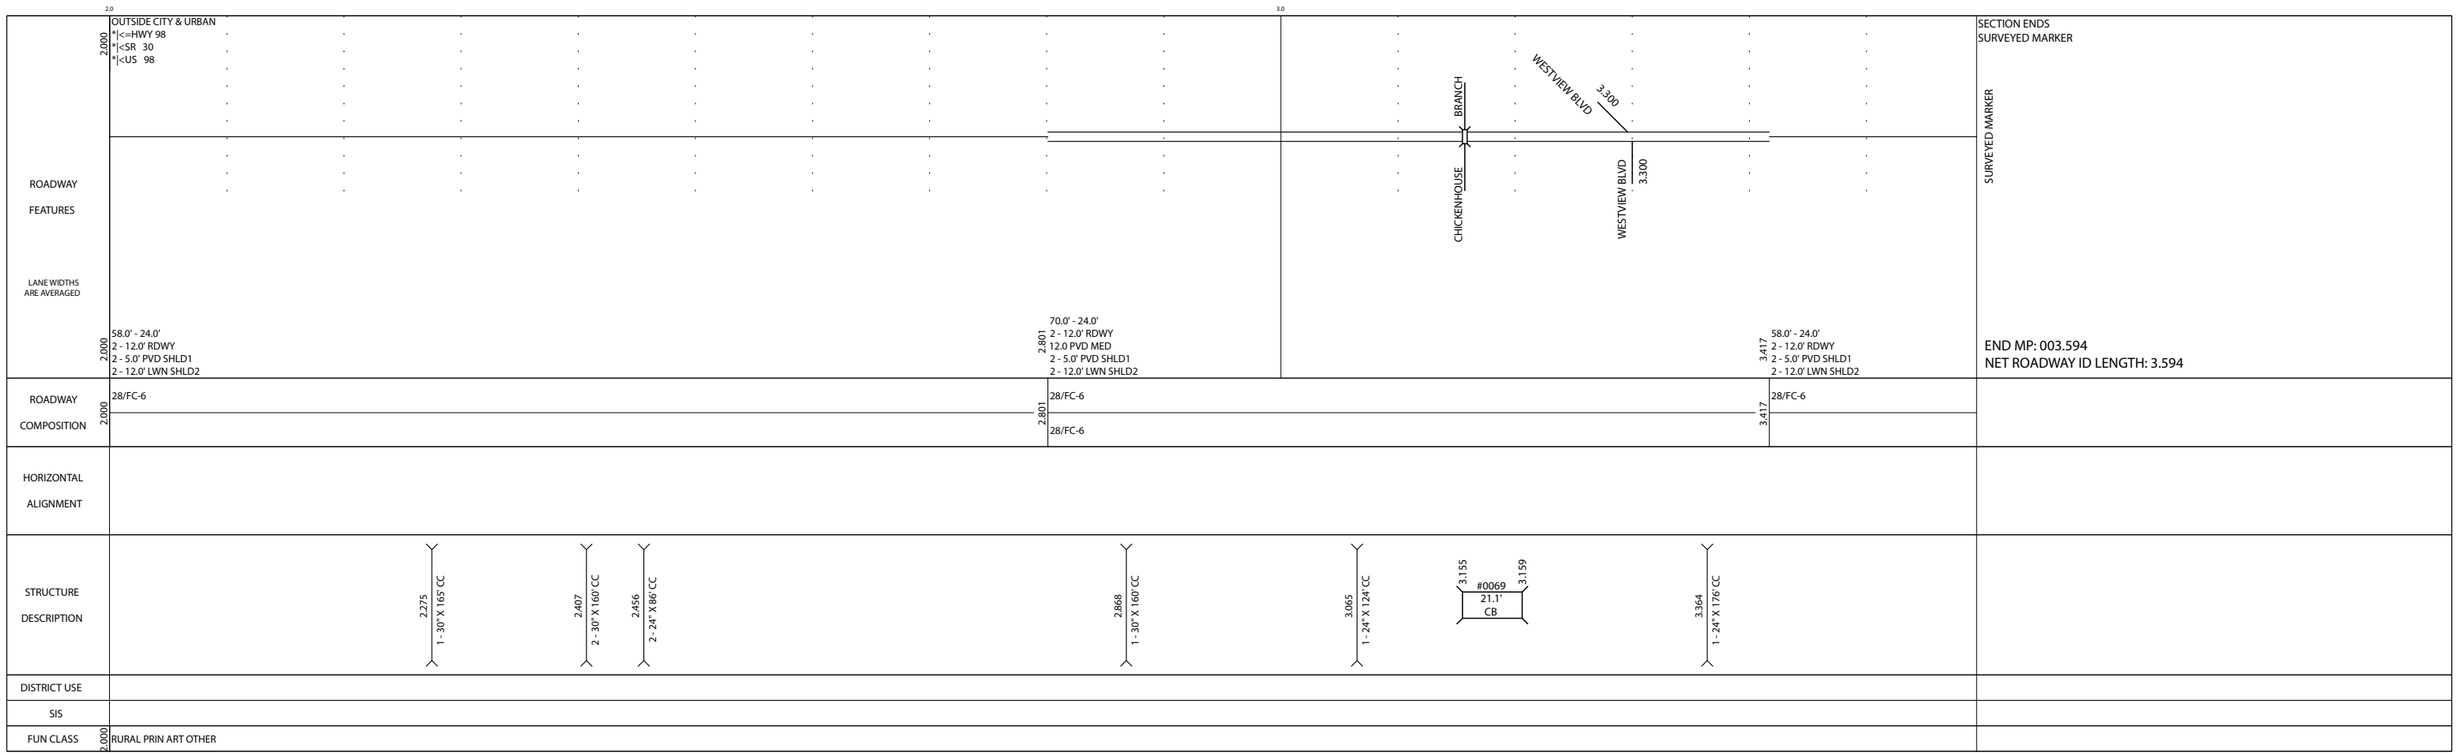

Version: 1.4.2.27 10/06/2018