	5 YR INV	SLD REV	BMP	EMP	INV	SLD REV
DATE	06/26/2017	06/26/2017				
BY	HSA DB/RM	HSA DB				

FLORIDA DEPARTMENT OF TRANSPORTATION

STRAIGHT LINE DIAGRAM OF ROAD INVENTORY

SECTION STATUS	INT. or US ROUTE NO.	STATE ROAD NO.	COUNTY	DISTRICT	ROADWAY ID	SHEET NO:
02		SR 263	LEON	03	55002100	1 OF 1

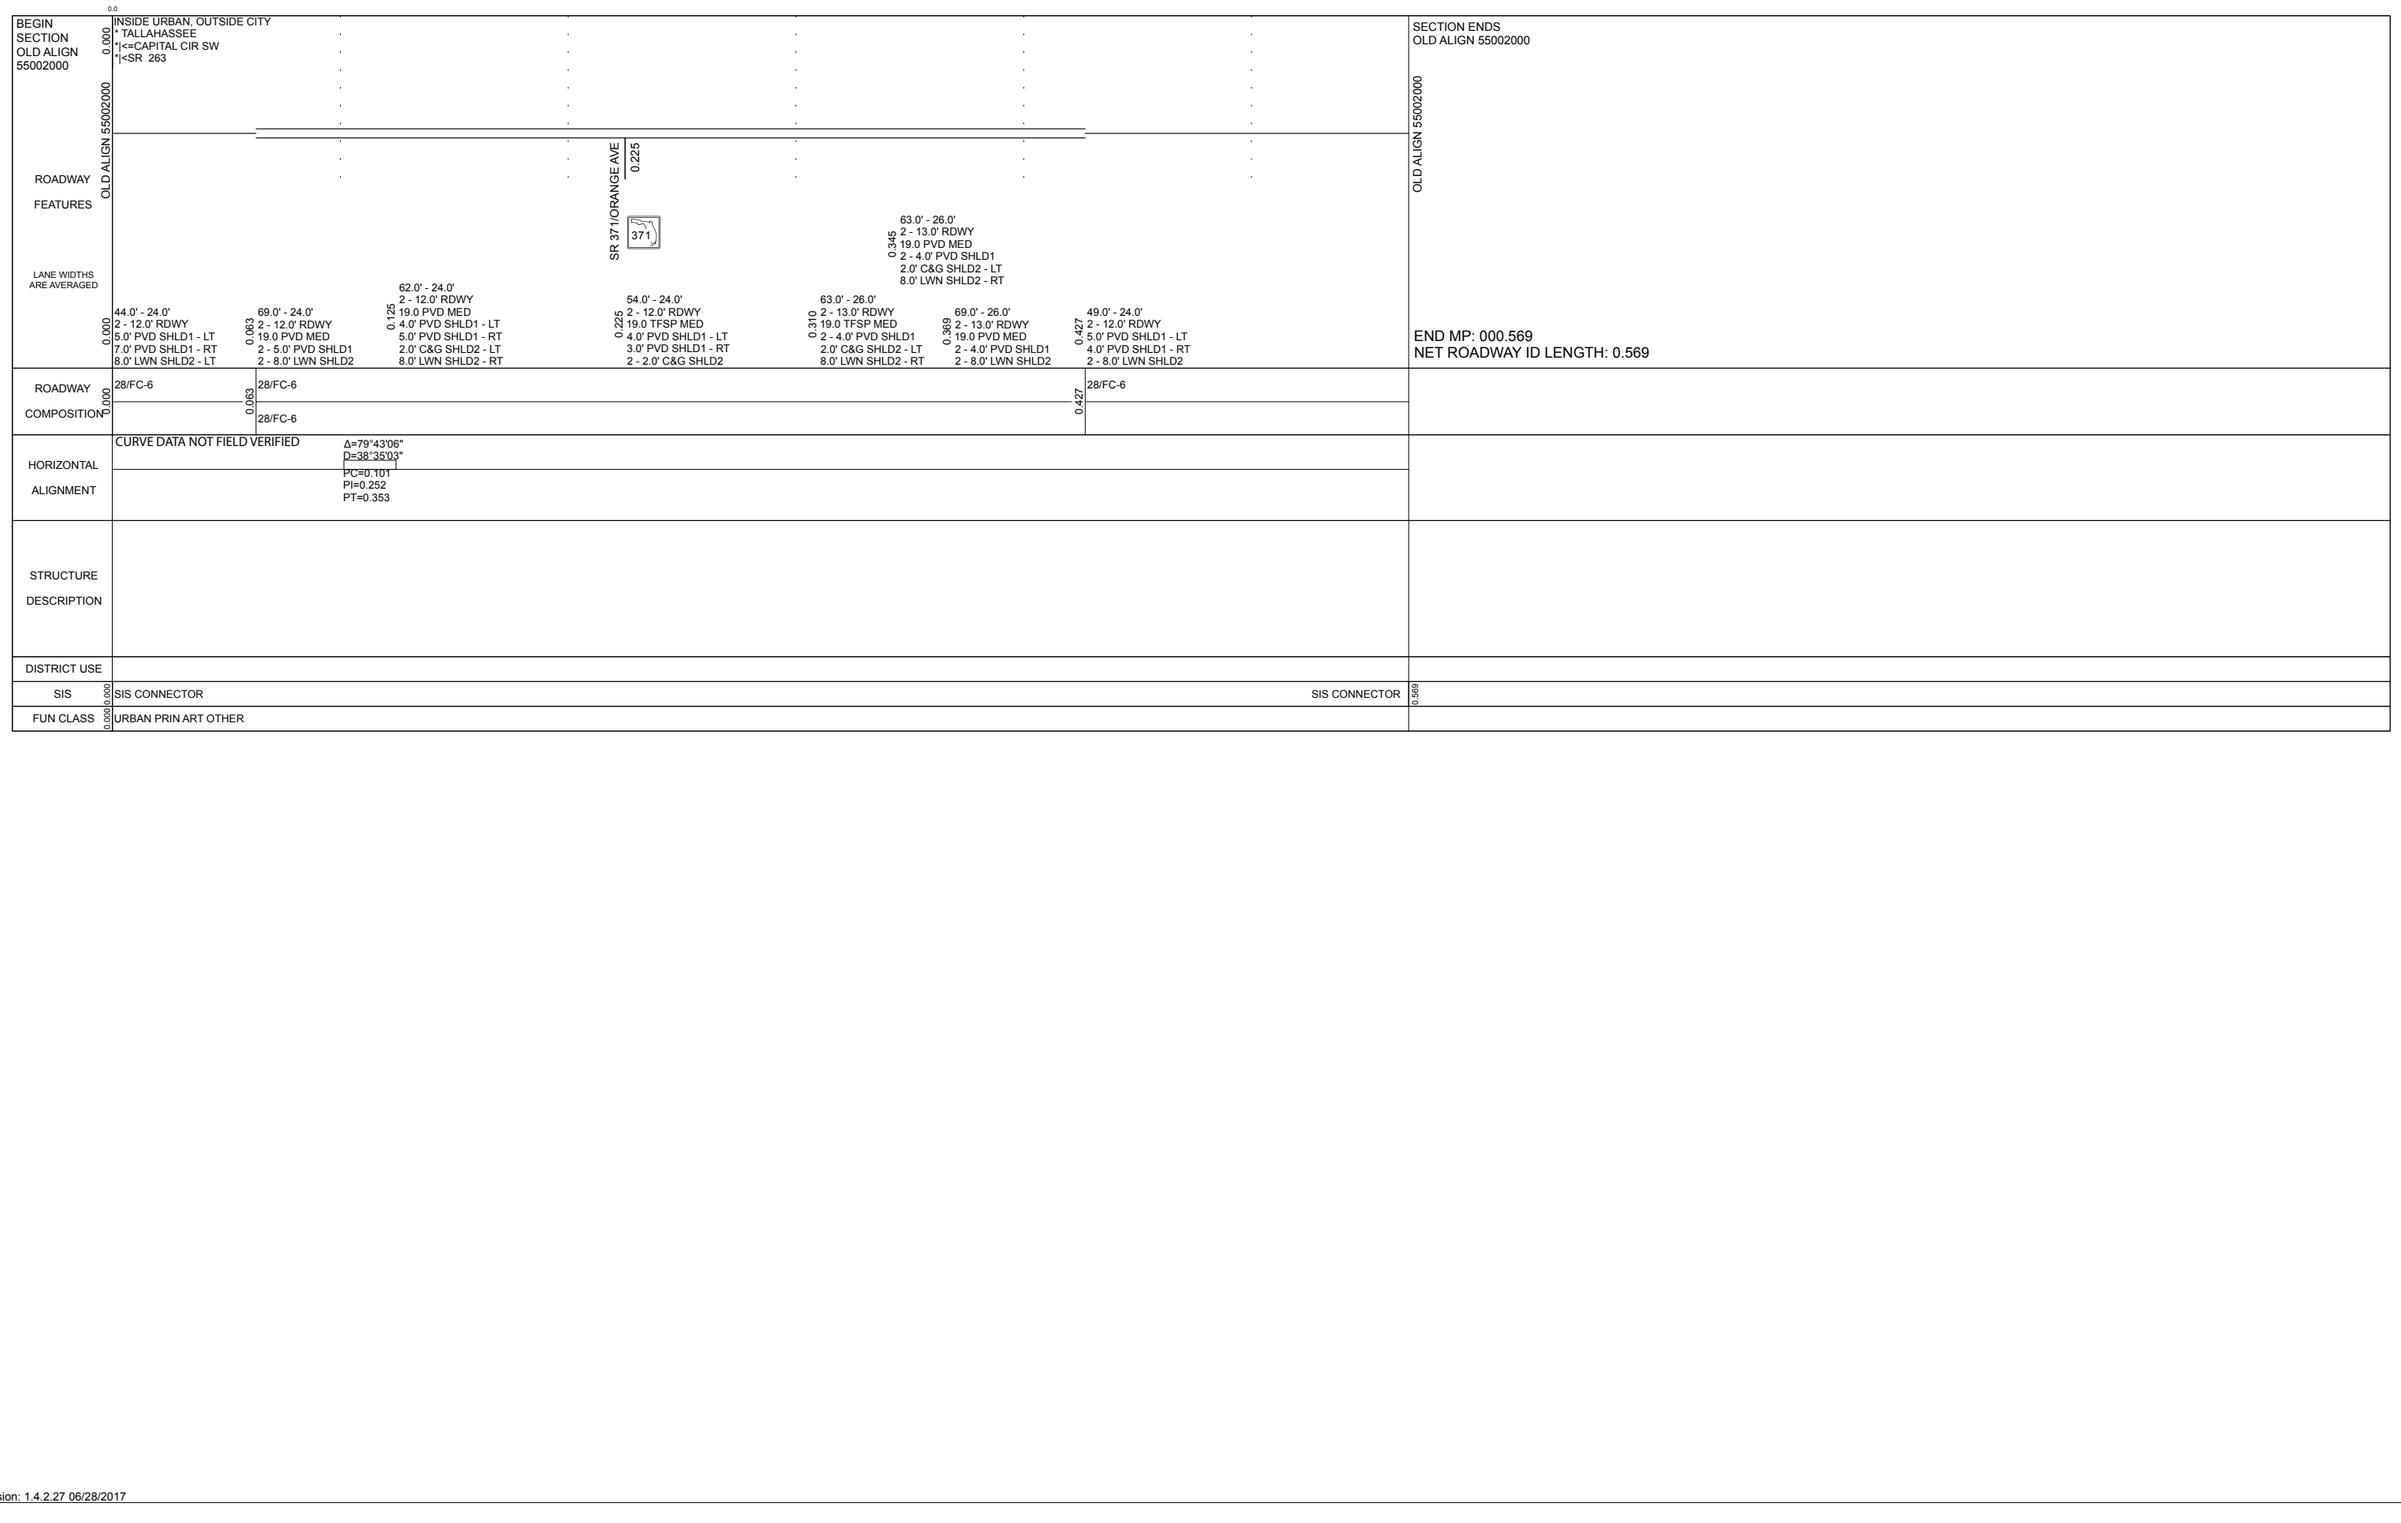

Version: 1.4.2.27 06/28/2017