	5 YR INV	SLD REV	BMP	EMP	INV	SLD REV
DATE	07/26/2018	08/09/2018				
BY	SSMC	SSMC				

FLORIDA DEPARTMENT OF TRANSPORTATION

STRAIGHT LINE DIAGRAM OF ROAD INVENTORY

SECTION STATUS	INT. or US ROUTE NO.	STATE ROAD NO.	COUNTY	DISTRICT	ROADWAY ID	SHEET NO:
02	US 319	SR 61	LEON	03	55120000	1 OF 2

ROADWAY FEATURES

SECTION BEGINS WAKULLA CO LINE 0.000

OUTSIDE CITY & URBAN
*|<=WAKULLA SPRINGS RD 0.000
*|<SR 61

LIMPKIN LN 0.203
STONEWOOD LN 0.638
DELMAR RD 0.753
STRAWHILL LN 0.997
MOORE WOODS RD 1.093
CR 2204 /OAK RIDGE RD 1.476
NATALIE CT 1.563
FORGET ME NOT TRL 1.668
STALLION AVE 1.830
STALLION AVE 1.860
GLOVER RD 1.975

COUNTY LINE RD 0.000
WILD CHERRY DR 1.047
SCOTT LN 1.221
2204 1.476
SELLARS POND DR 1.534
2204 1.668
TOMBERLIN RD 1.930

LANE WIDTHS ARE AVERAGED

0.000 52.0' - 26.0'
2 - 13.0' RDWY
2 - 5.0' PVD SHLD1
2 - 8.0' LWN SHLD2

ROADWAY COMPOSITION

0.000 28/FC-6

HORIZONTAL ALIGNMENT

STRUCTURE DESCRIPTION

0.920 2 - 45° X 29' X 70' CC
1.041 1 - 30° X 72' CC
1.902 1 - 24° X 82' CC
1.944 1 - 45° X 29' X 74' CC

DISTRICT USE

SIS

FUN CLASS

0.000 RURAL MAJOR COLLECTOR

ROADWAY FEATURES

2.000 OUTSIDE CITY & URBAN
*|<=WAKULLA SPRINGS RD
*|<SR 61

0011 2.797
SR-61 SB 2.854

2.854 OUTSIDE CITY & URBAN
*|<=WAKULLA SPRINGS RD
*|<SR 61

ONE WAY
(2.854 TO 3.722)

US-319/SR-369 NB 3.282
US-319/SR-369 SB 3.722
RIVERS RD 3.722
3022 3.812
SLOUGH
MUNSON
BUTTON WILLOW LN 3.965

LANE WIDTHS ARE AVERAGED

2.000 52.0' - 26.0'
2 - 13.0' RDWY
2 - 5.0' PVD SHLD1
2 - 8.0' LWN SHLD2

2.854 38.0' - 15.0'
1 - 15.0' RDWY
2.0' PVD SHLD1 - LT
5.0' PVD SHLD1 - RT
2 - 8.0' LWN SHLD2

3.282 45.0' - 24.0'
2 - 12.0' RDWY
8.0' LWN SHLD1 - LT
5.0' PVD SHLD1 - RT
8.0' LWN SHLD2 - RT

3.560 39.0' - 24.0'
2 - 12.0' RDWY
2.0' CRG SHLD1 - LT
5.0' PVD SHLD1 - RT
8.0' LWN SHLD2 - RT

3.645 32.0' - 24.0'
2 - 12.0' RDWY
2.0' CRG SHLD1 - LT
4.0' PVD SHLD1 - RT
2.0' C&G SHLD2 - RT

3.722 80.0' - 48.0'
4 - 12.0' RDWY
20.0 CB&VEG MED
2 - 2.0' C&G INSHLD1
2 - 4.0' PVD SHLD1
2 - 2.0' C&G SHLD2

ROADWAY COMPOSITION

2.000 28/FC-6

3.722 28/FC-5
28/FC-5

HORIZONTAL ALIGNMENT

CURVE DATA NOT FIELD VERIFIED

PC=2.416
PI=3.079
PT=3.703
Δ=33°58'00.00"
D=0°30'00.00

Δ=21°35'00.00"
D=2°00'00.00
PC=3.886
PI=3.989
PT=4.090

STRUCTURE DESCRIPTION

2.904 1 - 36° X 90° CC
3.365 4 - 45° X 29' X 124' CC
3.867 #0138 89.8' BR 3.884
3.894 4 - 45° X 29' X 106' CC

DISTRICT USE

SIS

FUN CLASS

2.000 RURAL MAJOR COLLECTOR
3.722 URBAN PRIN ART OTHER

Version: 1.4.2.27 08/09/2018

	5 YR INV	SLD REV	BMP	EMP	INV	SLD REV
DATE	07/26/2018	08/09/2018				
BY	SSMC	SSMC				

FLORIDA DEPARTMENT OF TRANSPORTATION

STRAIGHT LINE DIAGRAM OF ROAD INVENTORY

SECTION STATUS	INT. or US ROUTE NO.	STATE ROAD NO.	COUNTY	DISTRICT	ROADWAY ID	SHEET NO:
02	US 319	SR 61	LEON	03	55120000	2 OF 2

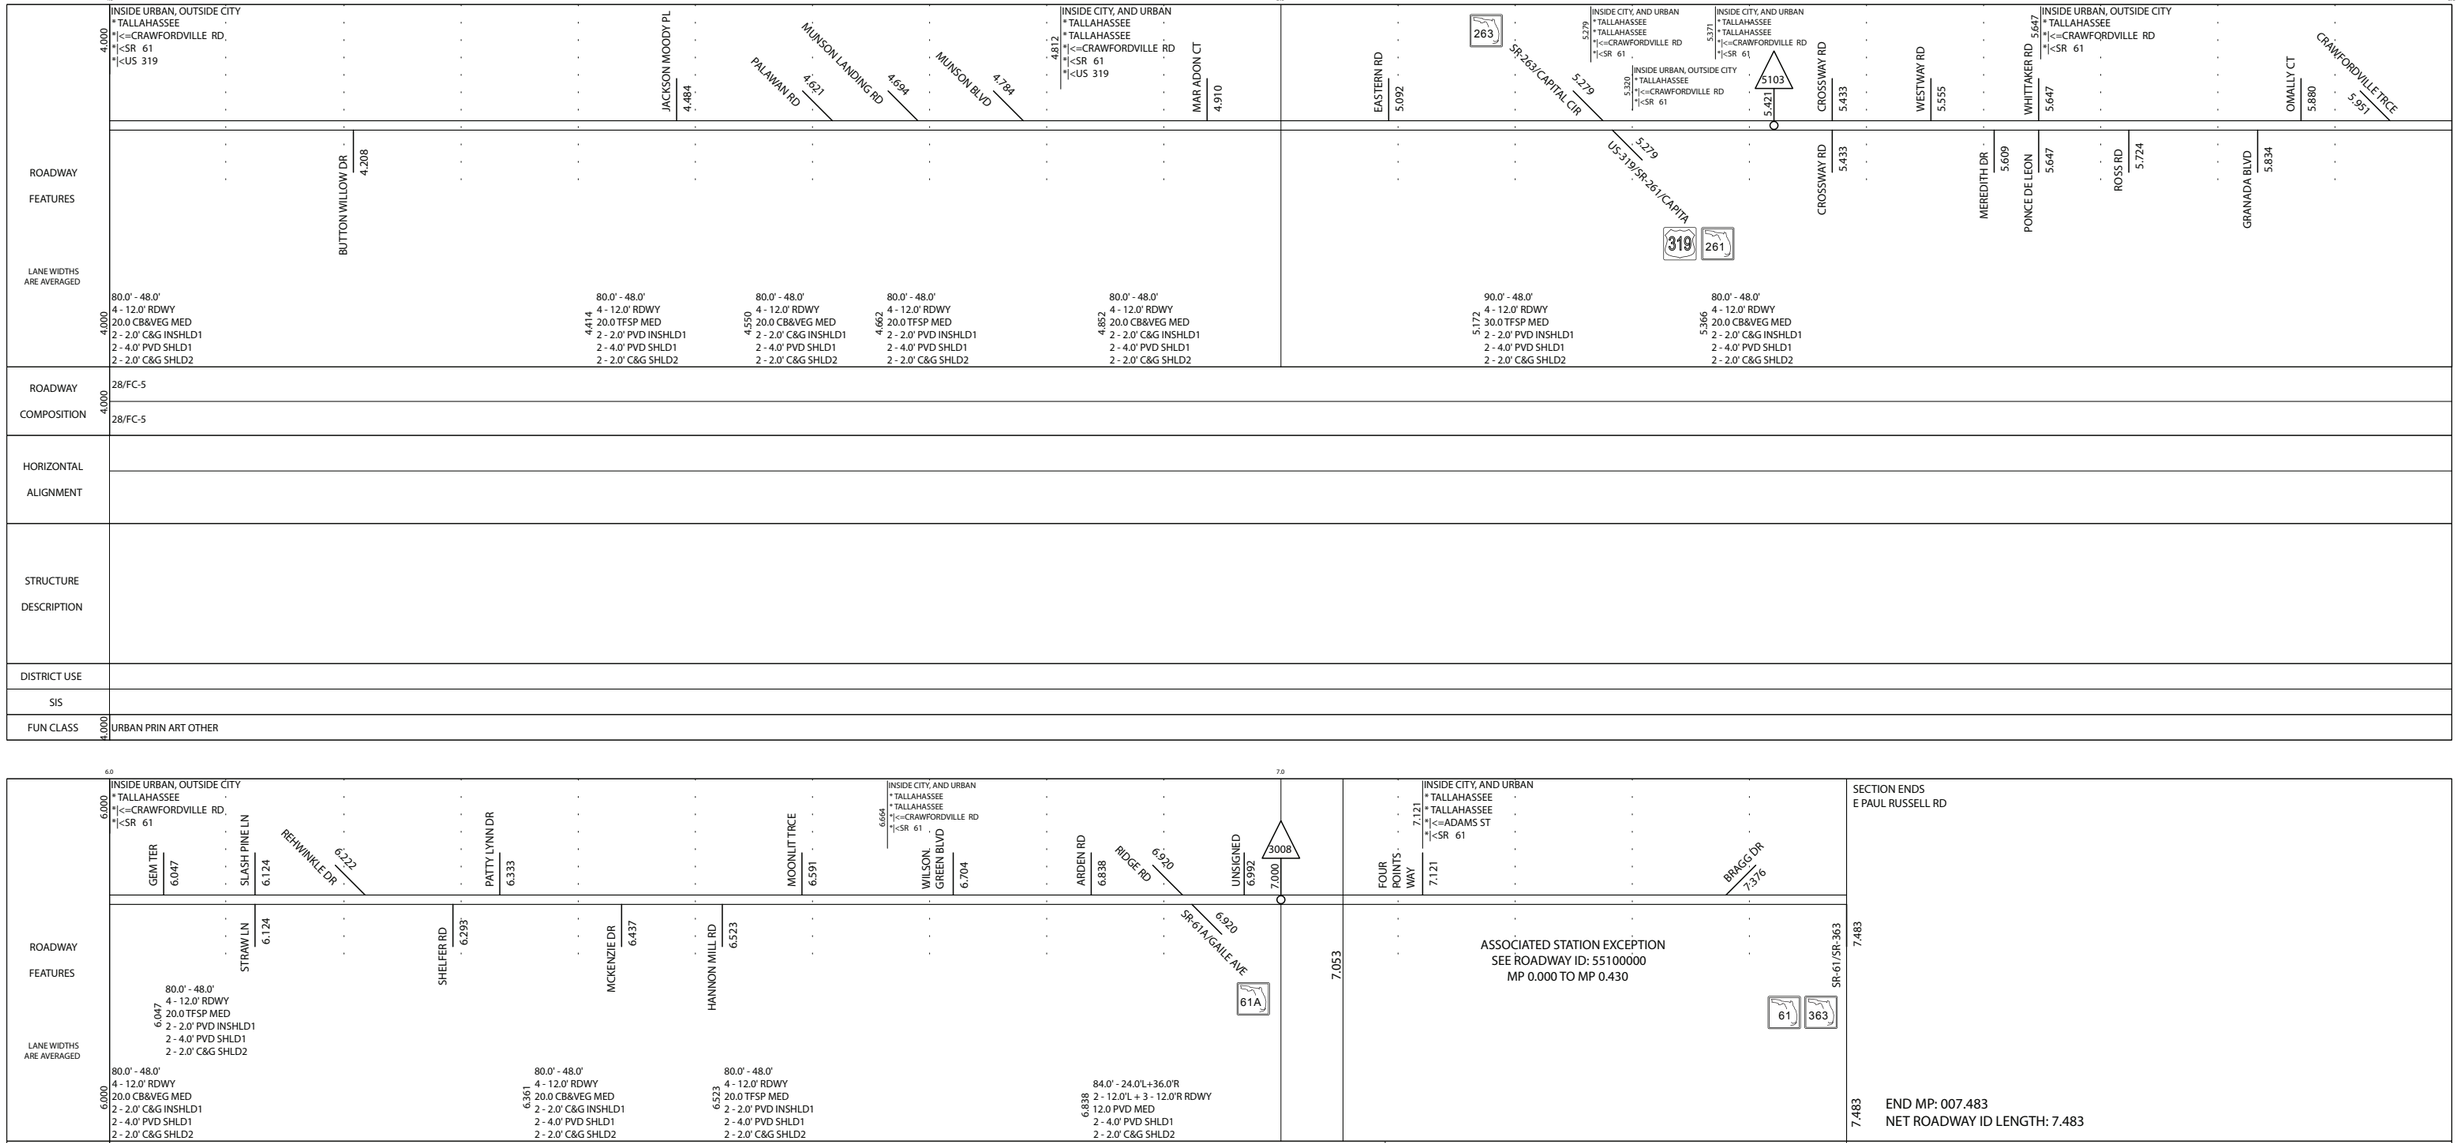

SECTION ENDS
E PAUL RUSSELL RD

7.483

END MP: 007.483
NET ROADWAY ID LENGTH: 7.483

Version: 1.4.2.27 08/09/2018