	5 YR INV	SLD REV	BMP	EMP	INV	SLD REV
DATE	02/20/2018	03/07/2018				
BY	SSMC	SSMC				

FLORIDA DEPARTMENT OF TRANSPORTATION

STRAIGHT LINE DIAGRAM OF ROAD INVENTORY

SECTION STATUS	INT. or US ROUTE NO.	STATE ROAD NO.	COUNTY	DISTRICT	ROADWAY ID	SHEET NO:
02	US 98	SR 30	WALTON	03	60020001	1 OF 1

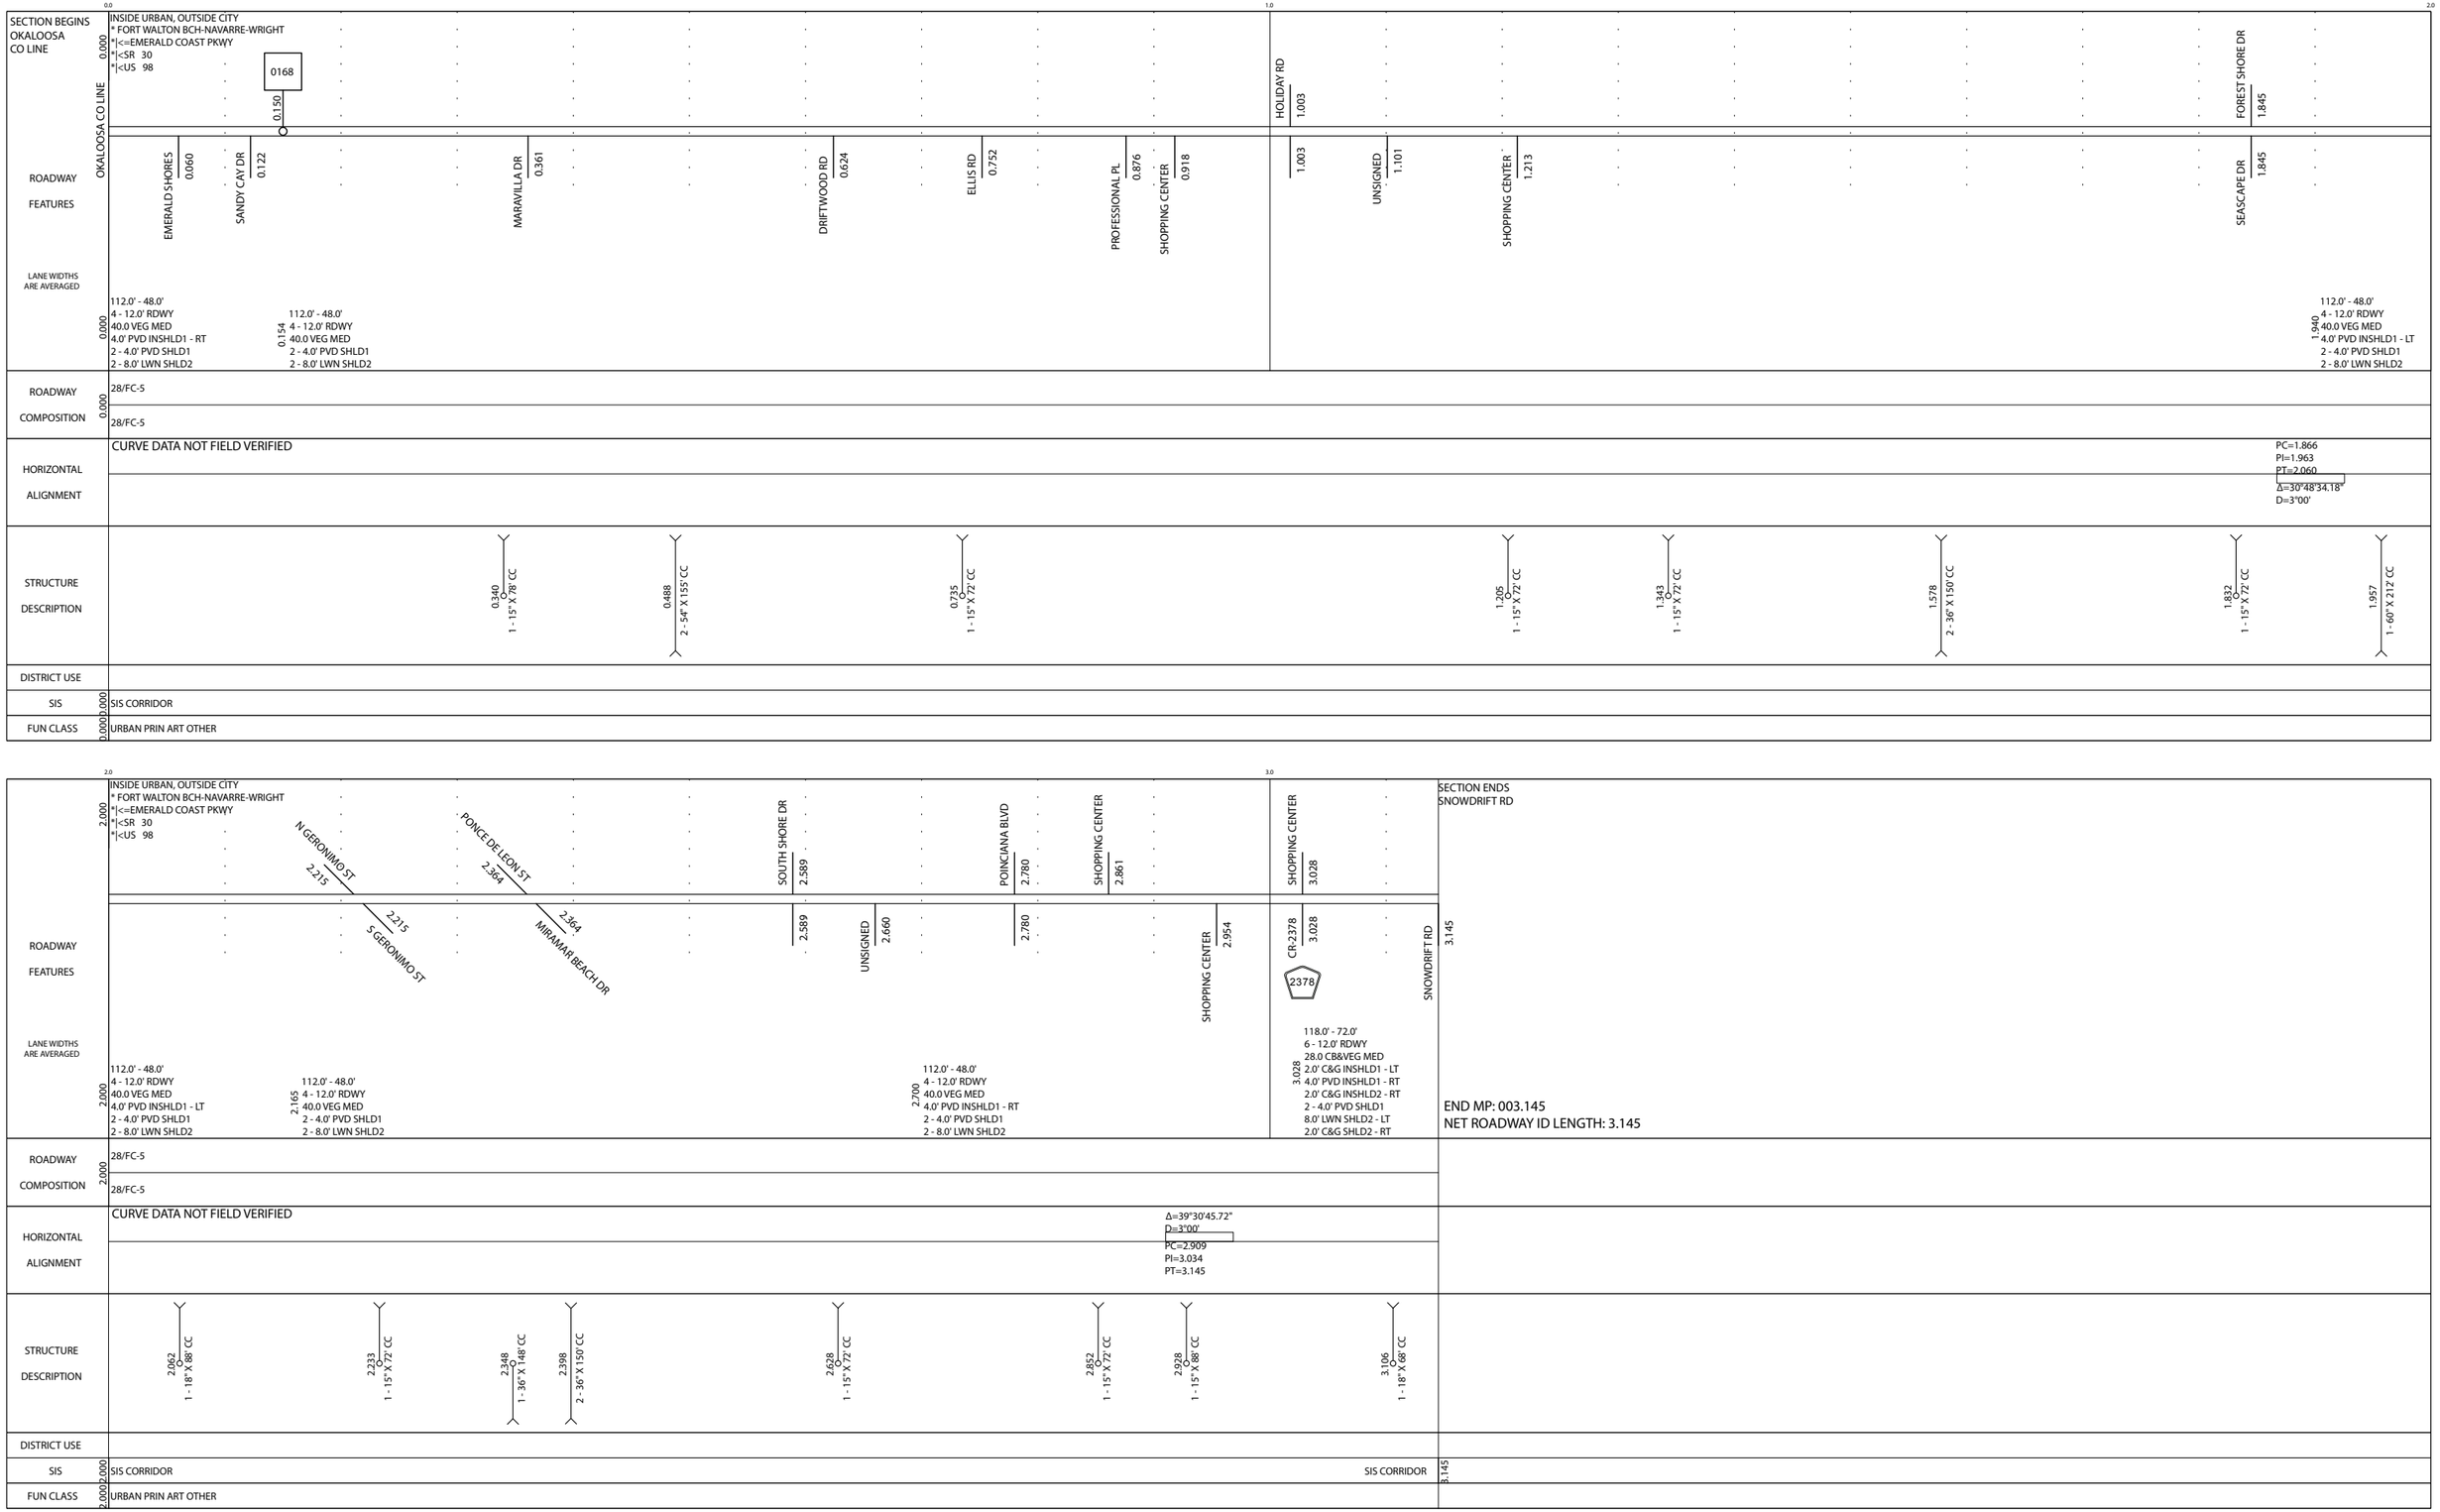

Version: 1.4.2.27 03/07/2018