	5 YR INV	SLD REV	BMP	EMP	INV	SLD REV
DATE	11/09/2015	11/24/2015				
BY	URS	URS				

FLORIDA DEPARTMENT OF TRANSPORTATION

STRAIGHT LINE DIAGRAM OF ROAD INVENTORY

SECTION STATUS	INT. or US ROUTE NO.	STATE ROAD NO.	COUNTY	DISTRICT	ROADWAY ID	SHEET NO:
02		SR 112	MIAMI-DADE	06	87003000	1 OF 2

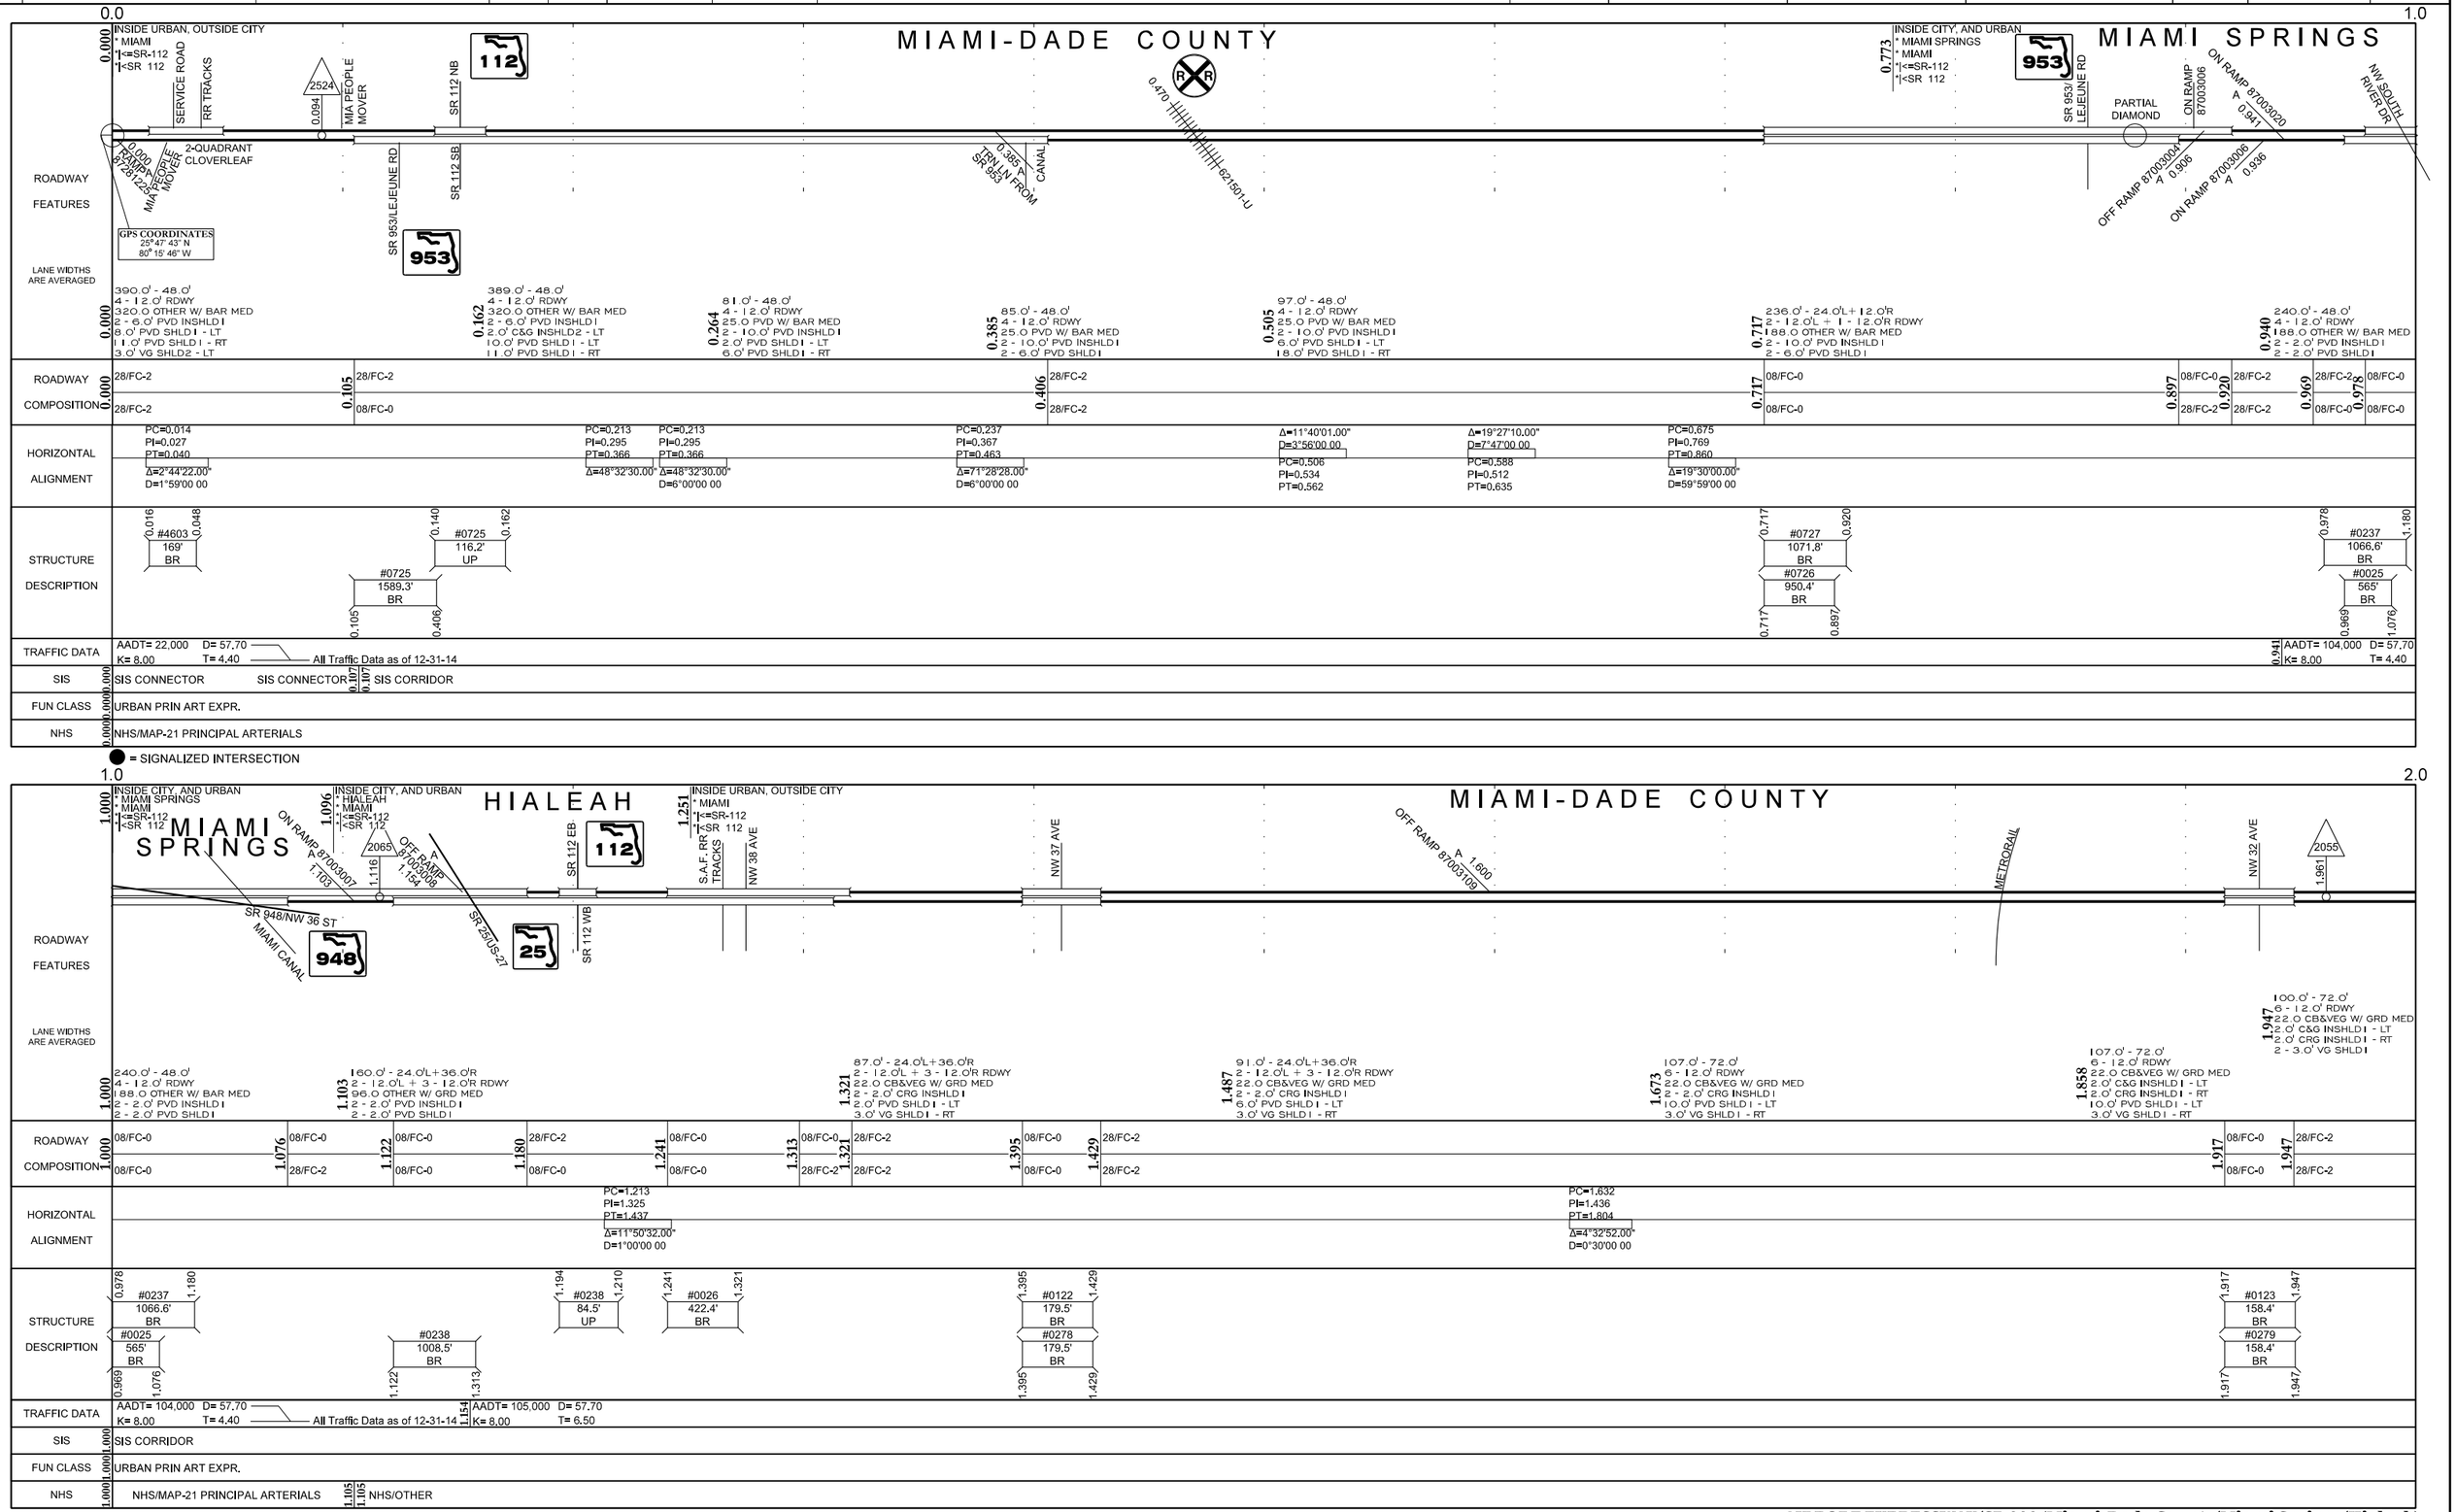

Version: 1.4.2.24 11/24/2015

AIRPORT EXPRESSWAY/SR 112 (Miami-Dade County/Miami Springs/Hialeah)

	5 YR INV	SLD REV	BMP	EMP	INV	SLD REV
DATE	11/09/2015	11/24/2015				
BY	URS	URS				

FLORIDA DEPARTMENT OF TRANSPORTATION

STRAIGHT LINE DIAGRAM OF ROAD INVENTORY

SECTION STATUS	INT. or US ROUTE NO.	STATE ROAD NO.	COUNTY	DISTRICT	ROADWAY ID	SHEET NO:
02		SR 112	MIAMI-DADE	06	87003000	2 OF 2

2.0 — 3.0

MIAMI-DADE COUNTY

2.000 INSIDE URBAN, OUTSIDE CITY
* MIAMI
*|<=SR-112
*|<SR 112

ROADWAY FEATURES

ON RAMP 87003011 2.295 A
SR 9/ NW 27 AVE (9)
OFF RAMP 87003013 A 2.564
ON RAMP 87003015 2.794 A
NW 22 AVE
2.261 A OFF RAMP 87003010
ON RAMP 87003012 A 2.384
TRUMPET
ON RAMP 87003014 A 2.667
2.820 A OFF RAMP 87003016
PARTIAL DIAMOND

LANE WIDTHS ARE AVERAGED

2.000 100.0' - 72.0'
6 - 12.0' RDWY
22.0 CB&VEG W/ GRD MED
2.0' C&G INSHLD I - LT
2.0' CRG INSHLD I - RT
2 - 3.0' VG SHLD I

2.094 116.0' - 72.0'
6 - 12.0' RDWY
22.0 CB&VEG W/ GRD MED
2 - 2.0' CRG INSHLD I
2 - 8.0' PVD SHLD I
2 - 3.0' VG SHLD2

2.261 100.0' - 72.0'
6 - 12.0' RDWY
22.0 CB&VEG W/ GRD MED
2.0' C&G INSHLD I - LT
2.0' CRG INSHLD I - RT
2 - 3.0' VG SHLD I

2.456 100.0' - 72.0'
6 - 12.0' RDWY
22.0 CB&VEG W/ GRD MED
2 - 2.0' CRG INSHLD I
2 - 3.0' VG SHLD I

2.667 100.0' - 72.0'
6 - 12.0' RDWY
22.0 CB&VEG W/ GRD MED
2.0' CRG INSHLD I - LT
2.0' C&G INSHLD I - RT
2 - 3.0' VG SHLD I

2.945 107.0' - 72.0'
6 - 12.0' RDWY
22.0 PVD W/ BAR MED
2 - 10.0' PVD INSHLD I
10.0' PVD SHLD I - LT
3.0' VG SHLD I - RT

ROADWAY COMPOSITION

2.000 28/FC-2 / 28/FC-2
2.420 08/FC-0 / 08/FC-0
2.456 28/FC-2 / 28/FC-2
2.932 08/FC-0 / 08/FC-0
2.965 28/FC-2 / 28/FC-2

HORIZONTAL ALIGNMENT

Δ=4°47'40.00"
D=0°30'00.00
PC=2.045
PI=2.135
PT=2.227

STRUCTURE DESCRIPTION

2.420–2.456 #0119 190.1' BR
#0275 190.1' BR

2.932–2.965 #0120 174.2' BR
#0276 174.2' BR

TRAFFIC DATA

AADT= 105,000 D= 57.70
K= 8.00 T= 6.50 — All Traffic Data as of 12-31-14

2.261 AADT= 109,000 D= 57.70
K= 8.00 T= 4.40

SIS 2.000 SIS CORRIDOR

FUN CLASS 2.000 URBAN PRIN ART EXPR.

NHS 2.000 NHS/OTHER

● = SIGNALIZED INTERSECTION

3.0 — 4.0

MIAMI-DADE COUNTY — MIAMI

3.000 INSIDE URBAN, OUTSIDE CITY
* MIAMI
*|<=SR-112
*|<SR 112

ROADWAY FEATURES

ON RAMP 87003017 A 3.102
3.257 INSIDE CITY, AND URBAN
* MIAMI
* MIAMI
*|<=SR-112
*|<SR 112
OFF RAMP 87003018 A 3.302
2050 3.445 NW 17 AVE
2023 3.521
OFF RAMP 87003022 A 3.719
METRORAIL
3.848 A OFF RAMP 87003023
PARTIAL DIAMOND
933 SR 933/NW 12 AVE
RAMP 87270513 A 4.094
NW 11 AVE
GPS COORDINATES 25°48' 45" N 80° 12' 50" W
END MP: 004.132
NET ROADWAY ID LENGTH: 4.132

LANE WIDTHS ARE AVERAGED

3.000 107.0' - 72.0'
6 - 12.0' RDWY
22.0 PVD W/ BAR MED
2 - 10.0' PVD INSHLD I
10.0' PVD SHLD I - LT
3.0' VG SHLD I - RT

3.320 105.0' - 72.0'
6 - 12.0' RDWY
22.0 PVD W/ BAR MED
2 - 10.0' PVD INSHLD I
8.0' PVD SHLD I - LT
3.0' VG SHLD I - RT

3.471 112.0' - 72.0'
6 - 12.0' RDWY
22.0 PVD W/ BAR MED
2 - 10.0' PVD INSHLD I
8.0' PVD SHLD I - LT
10.0' PVD SHLD I - RT

3.592 134.0' - 96.0'
8 - 12.0' RDWY
22.0 PVD W/ BAR MED
8.0' PVD INSHLD I - LT
10.0' PVD INSHLD I - RT
6.0' PVD SHLD I - LT
10.0' PVD SHLD I - RT

4.034 122.0' - 48.0'L+36.0'R
4 - 12.0'L + 3 - 12.0'R RDWY
22.0 PVD W/ BAR MED
8.0' PVD INSHLD I - LT
10.0' PVD INSHLD I - RT
6.0' PVD SHLD I - LT
10.0' PVD SHLD I - RT

ROADWAY COMPOSITION

3.000 28/FC-2 / 28/FC-2
3.443 08/FC-0 / 08/FC-0
3.471 28/FC-2 / 28/FC-2
3.962 08/FC-0 / 08/FC-0
3.998 28/FC-2 / 28/FC-2

HORIZONTAL ALIGNMENT

STRUCTURE DESCRIPTION

3.443–3.471 #0111 147.8' BR
#0266 147.8' BR

3.962–3.998 #0022 190.1' BR

TRAFFIC DATA

AADT= 109,000 D= 57.70
K= 8.00 T= 4.40 — All Traffic Data as of 12-31-14

3.499 AADT= 115,000 D= 57.70
K= 8.00 T= 4.40

SIS 3.000 SIS CORRIDOR — SIS CORRIDOR 4.132

FUN CLASS 3.000 URBAN PRIN ART EXPR.

NHS 3.000 NHS/OTHER — NHS/OTHER 4.132