	5 YR INV	SLD REV
DATE	08/12/2014	08/25/2014
BY	URS	URS

BMP	EMP	INV	SLD REV
2.867	2.867	N/A	10/20/2015 FDOT
1.050	2.022	N/A	12/21/2017 FDOT
5.684	7.154	07/16/2018 URS	07/18/2018 URS

FLORIDA DEPARTMENT OF TRANSPORTATION

STRAIGHT LINE DIAGRAM OF ROAD INVENTORY

SECTION STATUS	INT. or US ROUTE NO.	STATE ROAD NO.	COUNTY	DISTRICT	ROADWAY ID	SHEET NO:
02		SR 985	MIAMI-DADE	06	87072000	1 OF 2

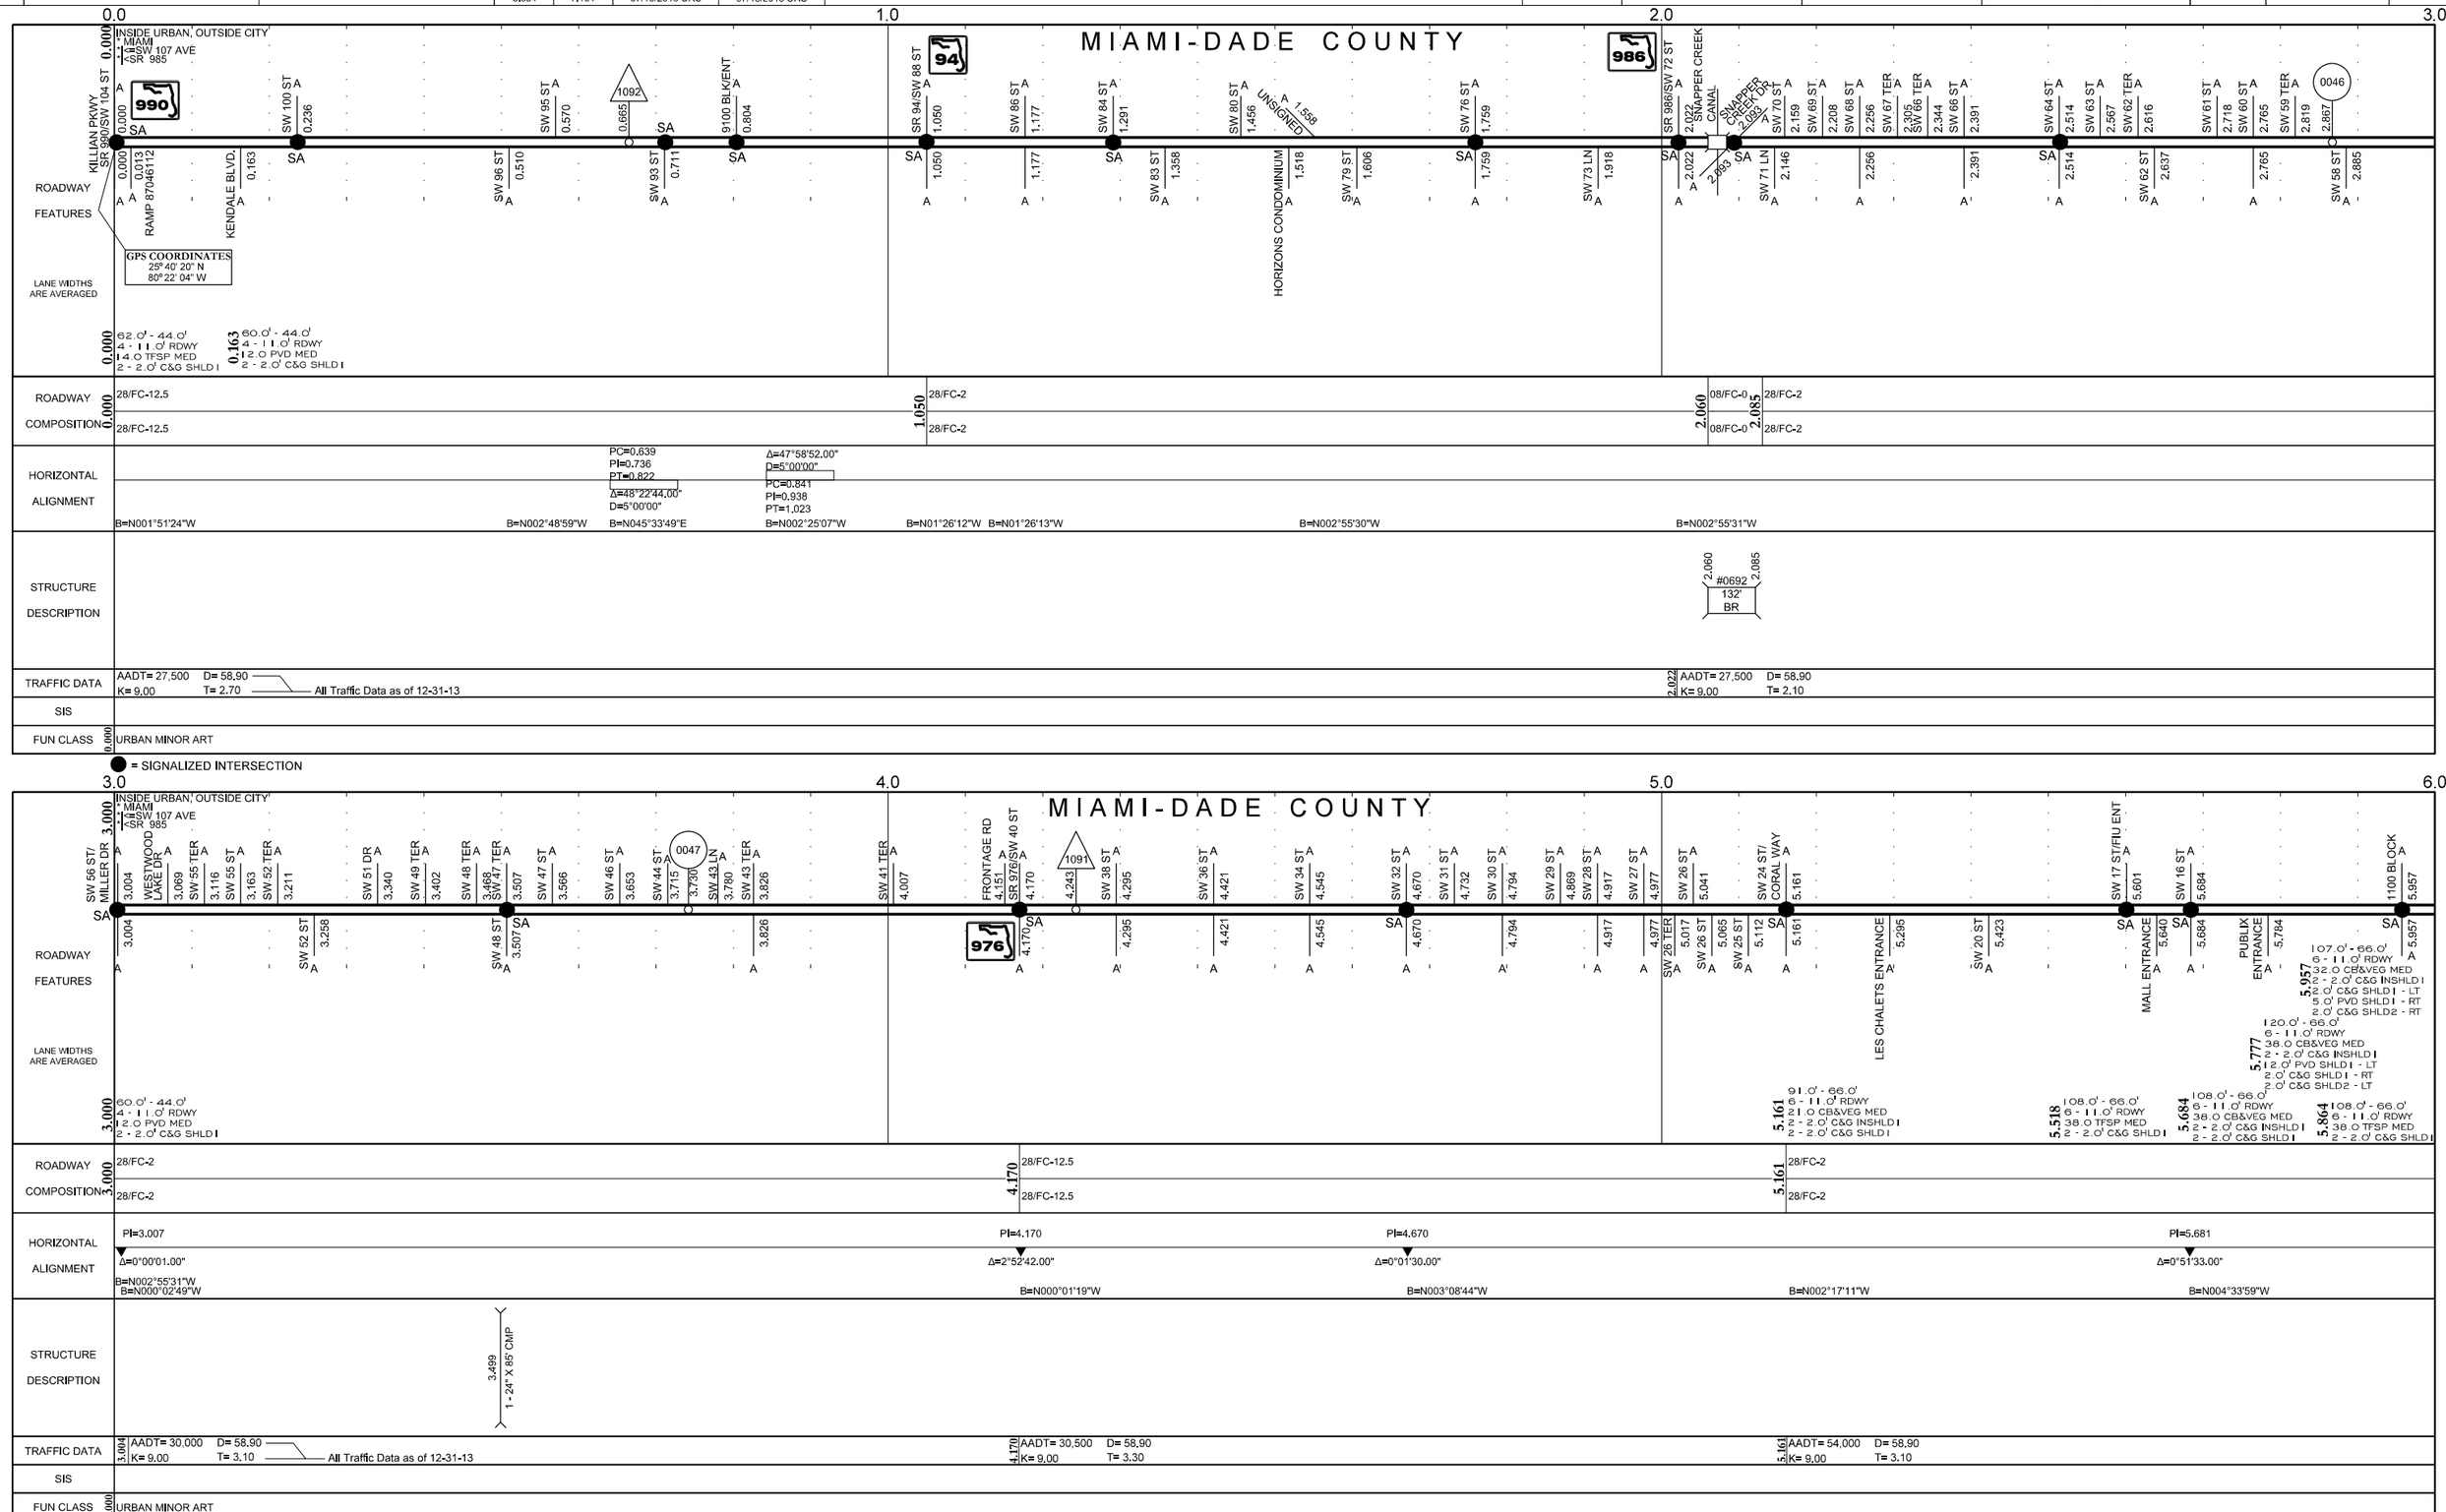

SR 985/SW 107 Avenue (Miami-Dade County)

	5 YR INV	SLD REV
DATE	08/12/2014	08/25/2014
BY	URS	URS

BMP	EMP	INV	SLD REV
0.000	7.604	N/A	10/09/2014 URS
5.684	7.154	07/16/2018 URS	07/18/2018 URS

FLORIDA DEPARTMENT OF TRANSPORTATION

STRAIGHT LINE DIAGRAM OF ROAD INVENTORY

SECTION STATUS	INT. or US ROUTE NO.	STATE ROAD NO.	COUNTY	DISTRICT	ROADWAY ID	SHEET NO:
02		SR 985	MIAMI-DADE	06	87072000	2 OF 2

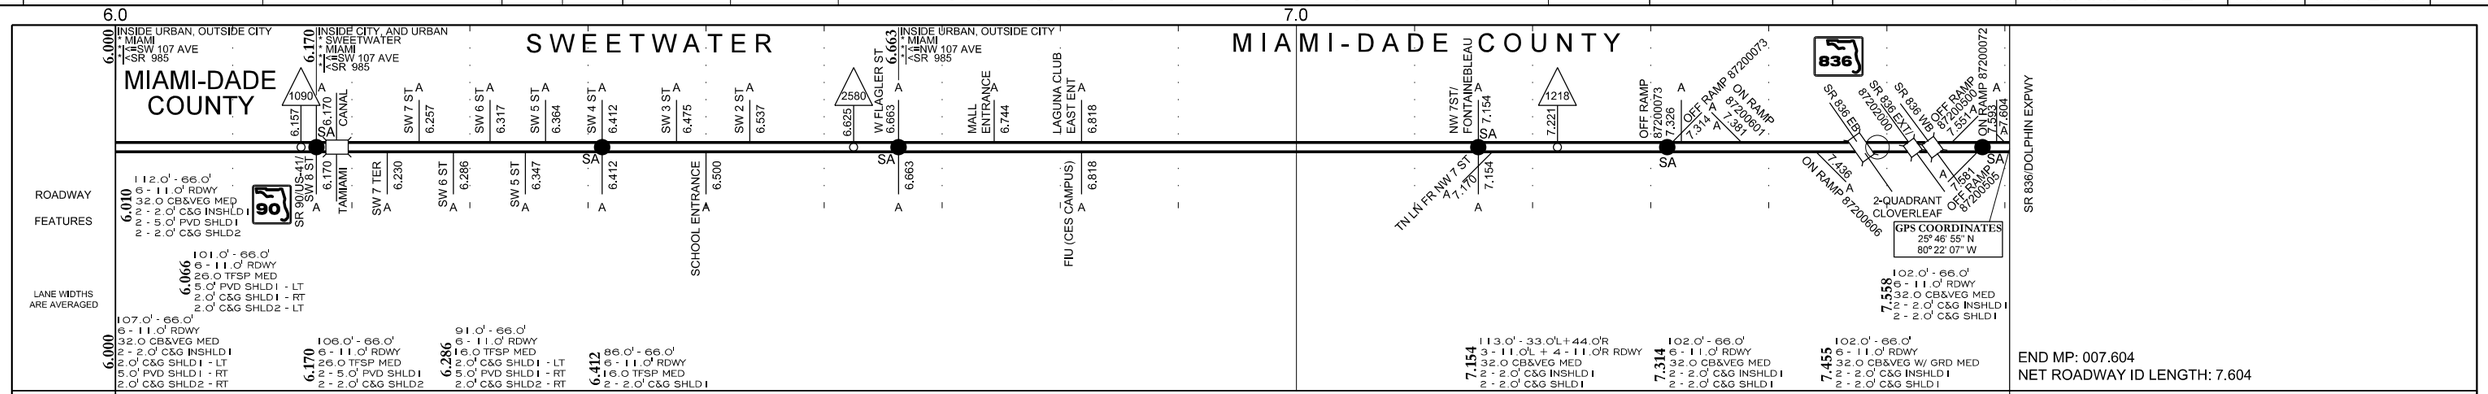

● = SIGNALIZED INTERSECTION