	5 YR INV	SLD REV
DATE	03/10/2015	03/24/2015
BY	URS	URS

BMP	EMP	INV	SLD REV

FLORIDA DEPARTMENT OF TRANSPORTATION

STRAIGHT LINE DIAGRAM OF ROAD INVENTORY

SECTION STATUS	INT. or US ROUTE NO.	STATE ROAD NO.	COUNTY	DISTRICT	ROADWAY ID	SHEET NO:
02		SR 934	MIAMI-DADE	06	87080900	1 OF 4

32.0

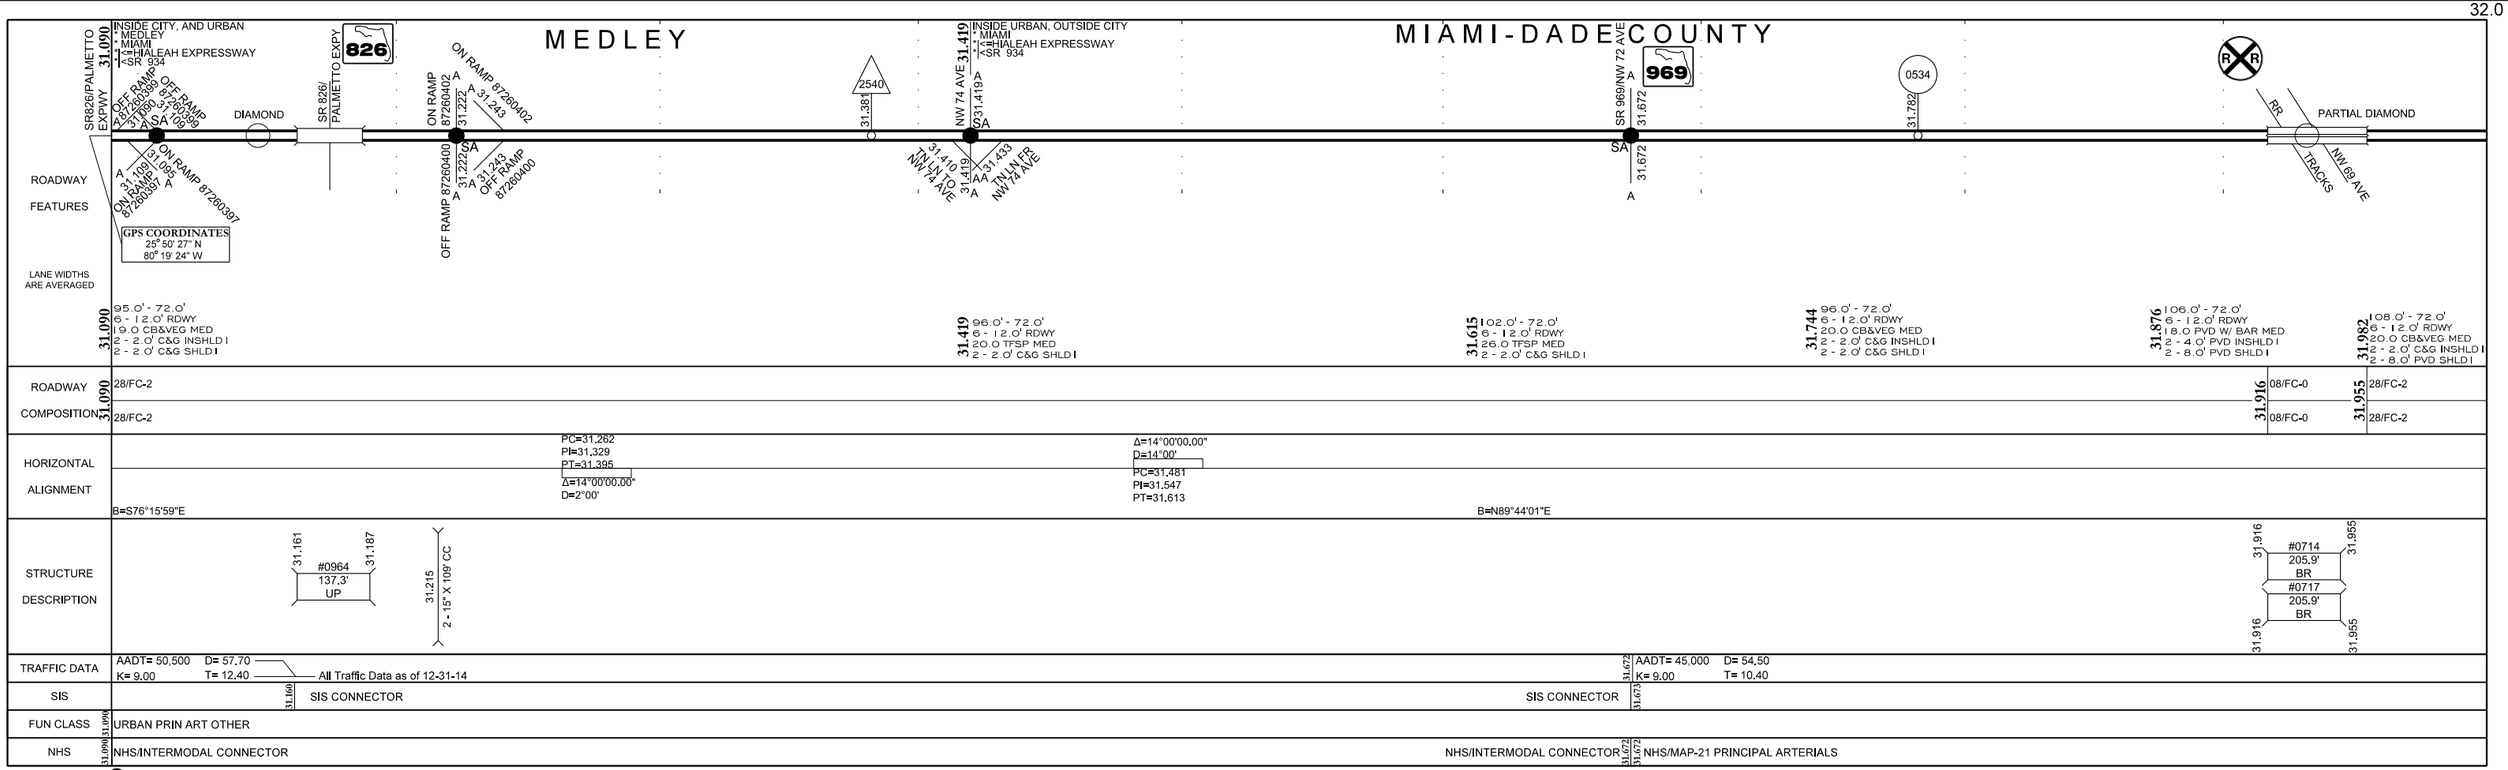

● = SIGNALIZED INTERSECTION
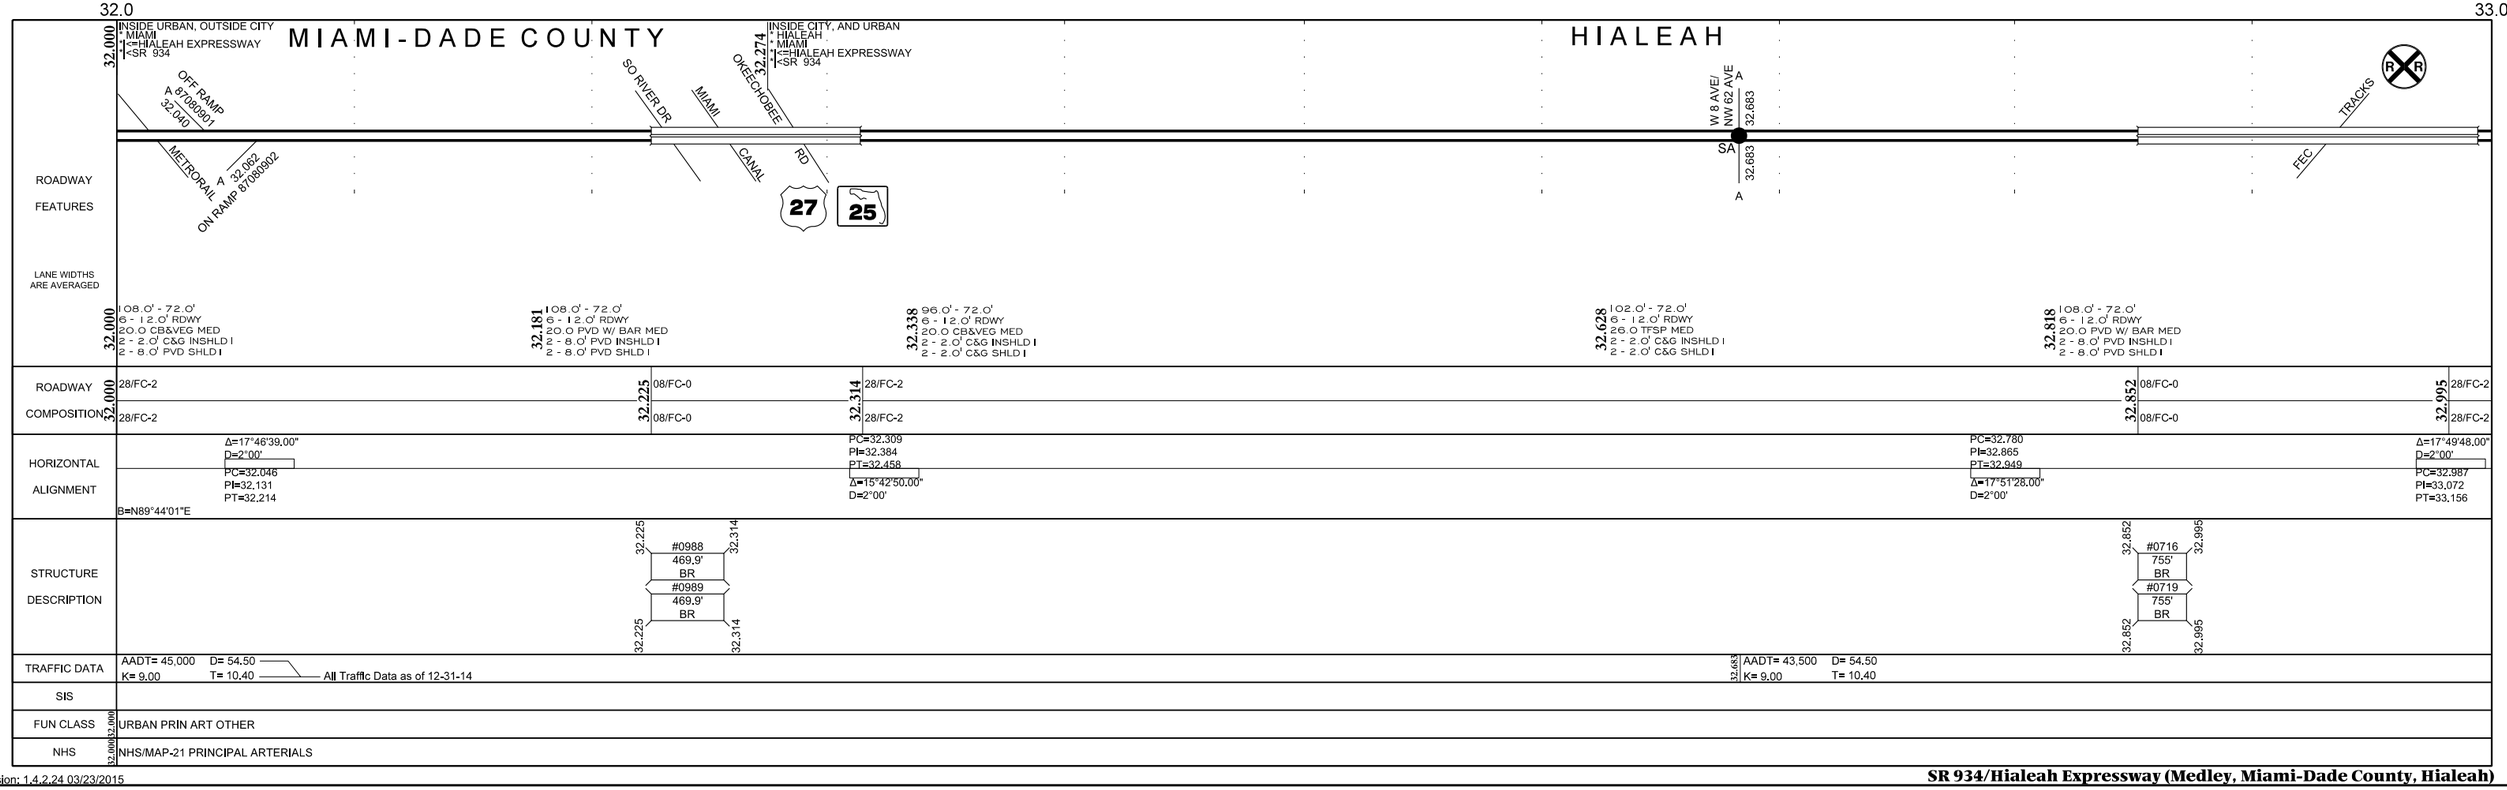
32.0 33.0