	5 YR INV	SLD REV	BMP	EMP	INV	SLD REV
DATE	04/24/2017	05/11/2017				
BY	URS	URS				

FLORIDA DEPARTMENT OF TRANSPORTATION

STRAIGHT LINE DIAGRAM OF ROAD INVENTORY

SECTION STATUS	INT. or US ROUTE NO.	STATE ROAD NO.	COUNTY	DISTRICT	ROADWAY ID	SHEET NO:
02		SR 826	MIAMI-DADE	06	87260000	1 OF 5

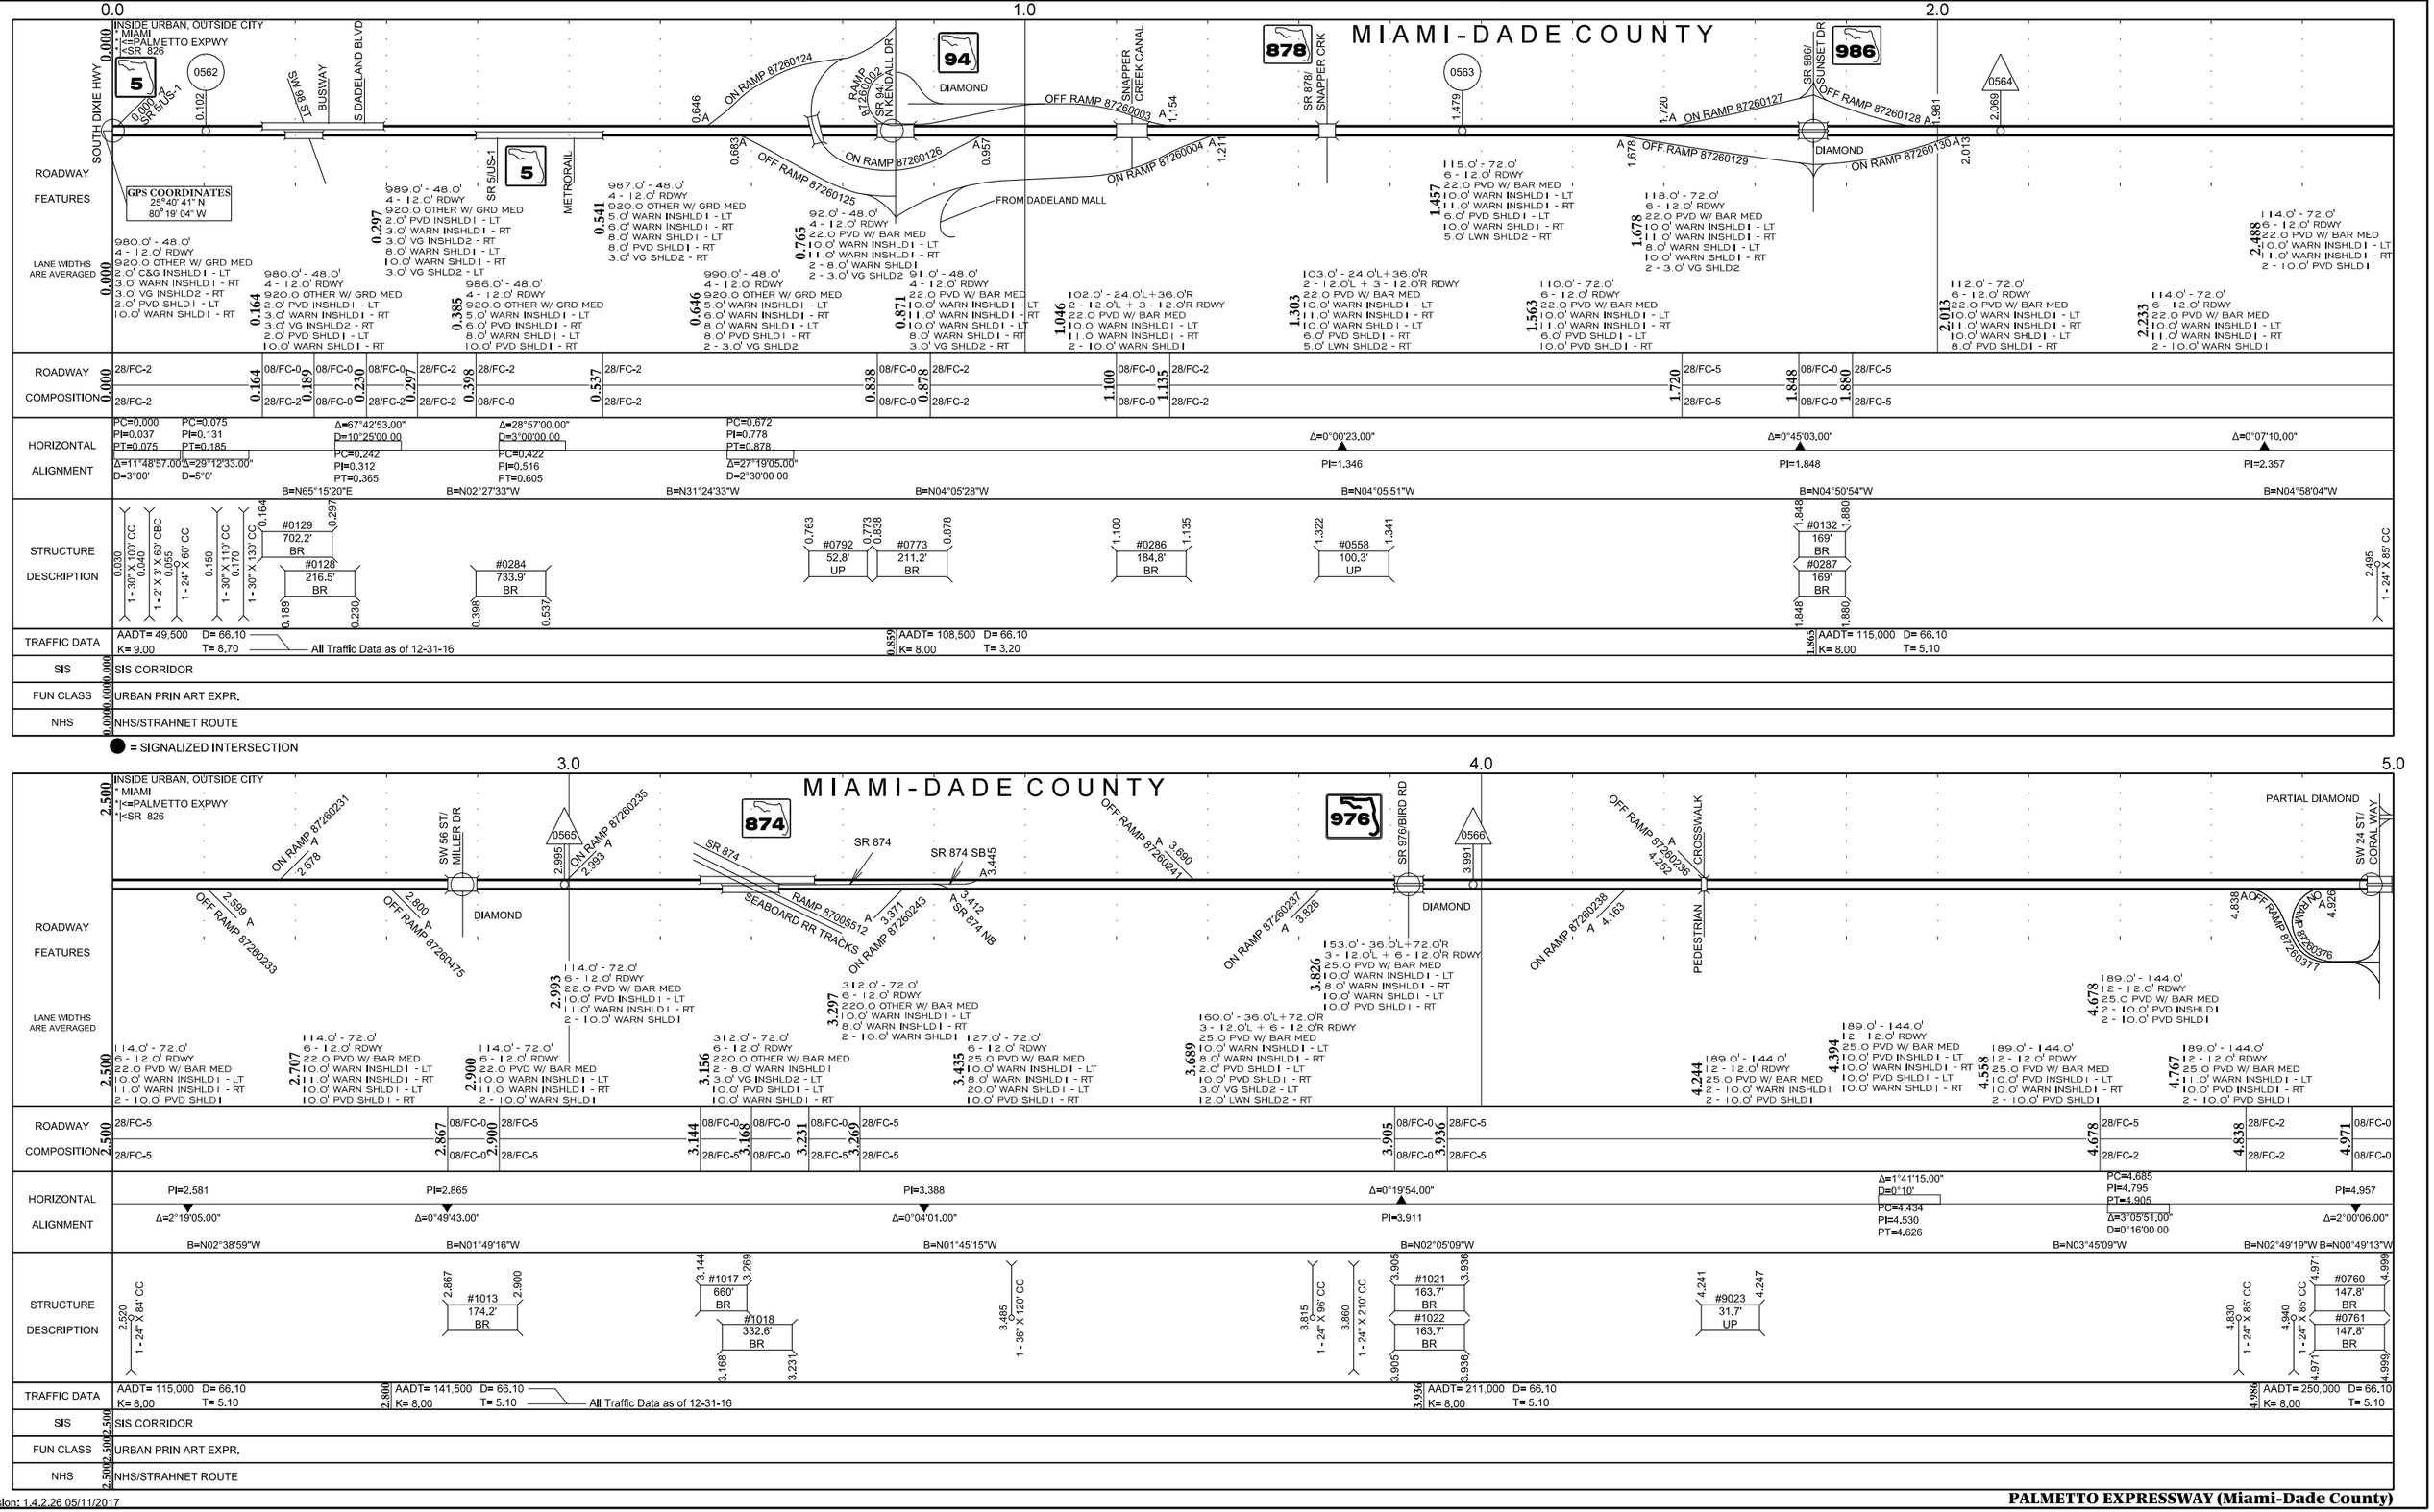

Version: 1.4.2.26 05/11/2017

PALMETTO EXPRESSWAY (Miami-Dade County)