	5 YR INV	SLD REV	INTERIM REVISIONS BMP	EMP	INV	SLD REV
DATE	07/08/2011	07/14/2011				
BY	NCG	NCG				

FLORIDA DEPARTMENT OF TRANSPORTATION

STRAIGHT LINE DIAGRAM OF ROAD INVENTORY

SECTION STATUS	INT. or US ROUTE NO.	STATE ROAD NO.	COUNTY	DISTRICT	ROADWAY ID	SHEET NO:
02		SR 371	LEON	03	55160101	1 OF 1

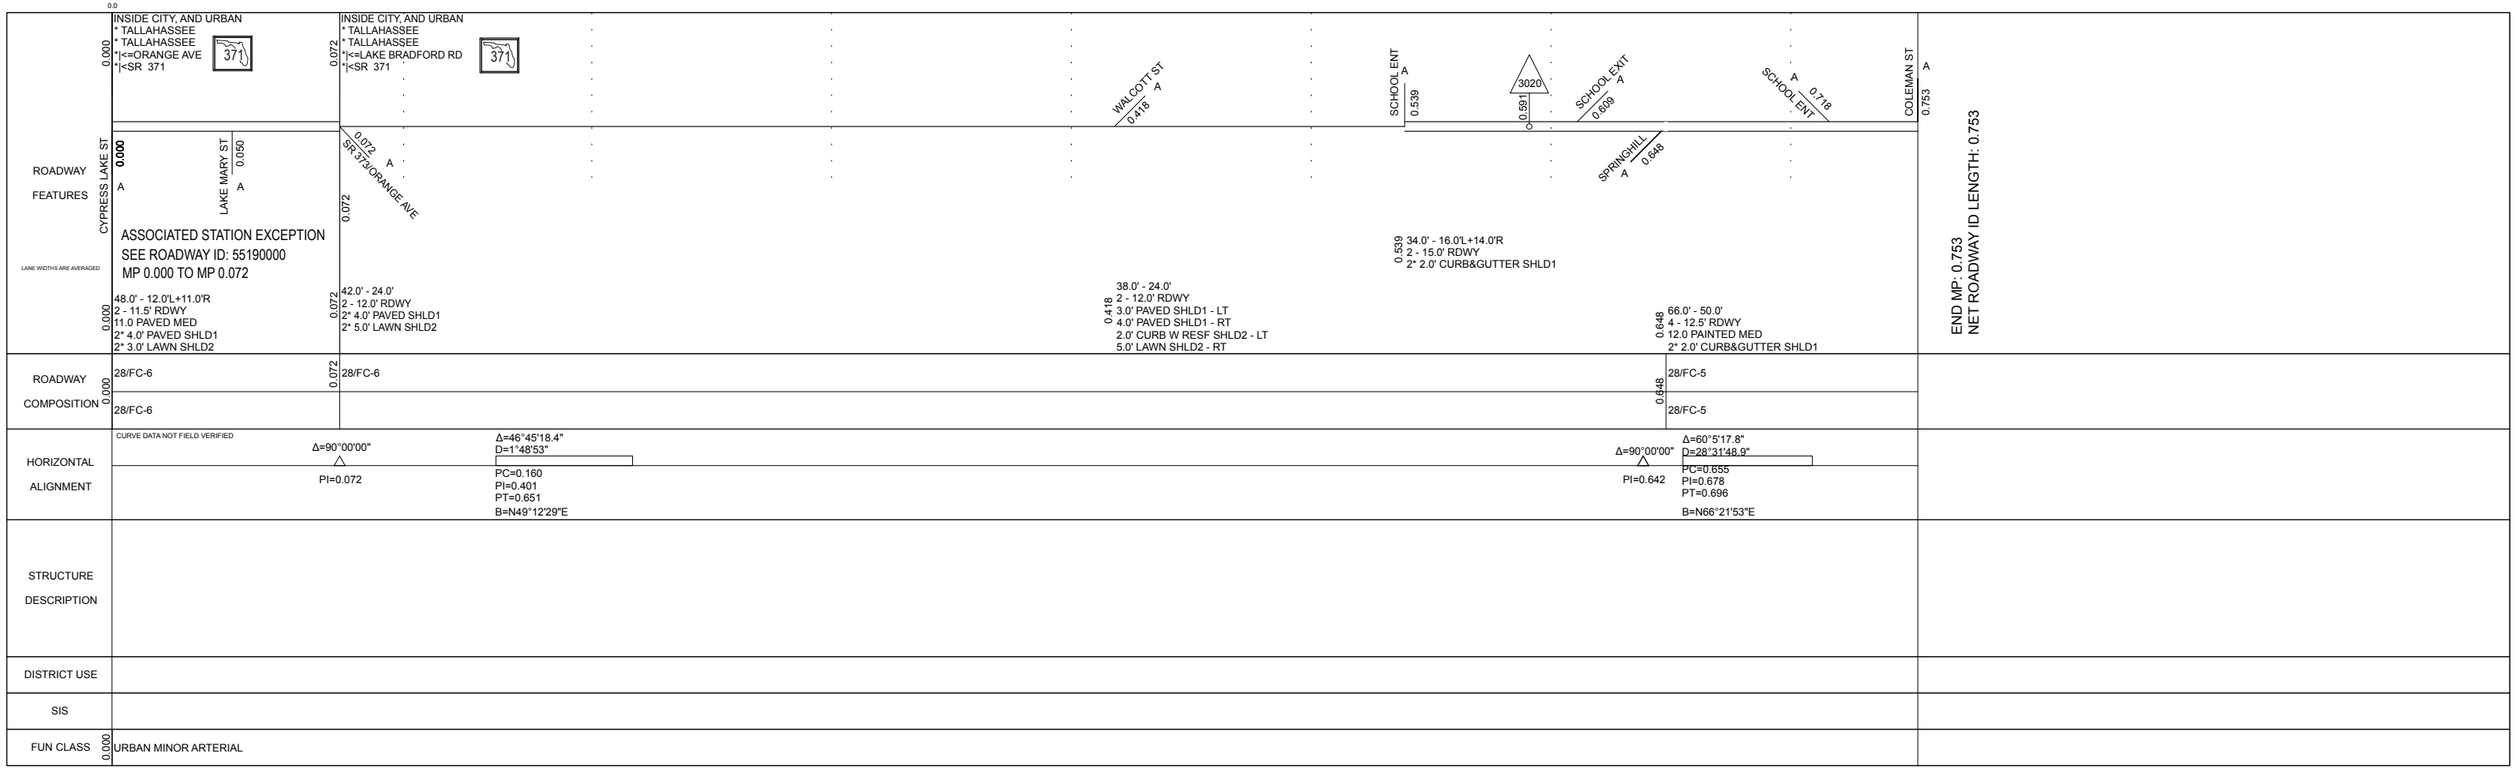

Created at: 07/14/2011 07:48