	5 YR INV	SLD REV	BMP	EMP	INV	SLD REV
DATE	10/19/2018	11/30/2018				
BY	FTE / IM-BK	FTE / KA				

FLORIDA DEPARTMENT OF TRANSPORTATION

STRAIGHT LINE DIAGRAM OF ROAD INVENTORY

SECTION STATUS	INT. or US ROUTE NO.	STATE ROAD NO.	COUNTY	DISTRICT	ROADWAY ID	SHEET NO:
12		SR 200	CITRUS	07	02 040 000	1 OF 1

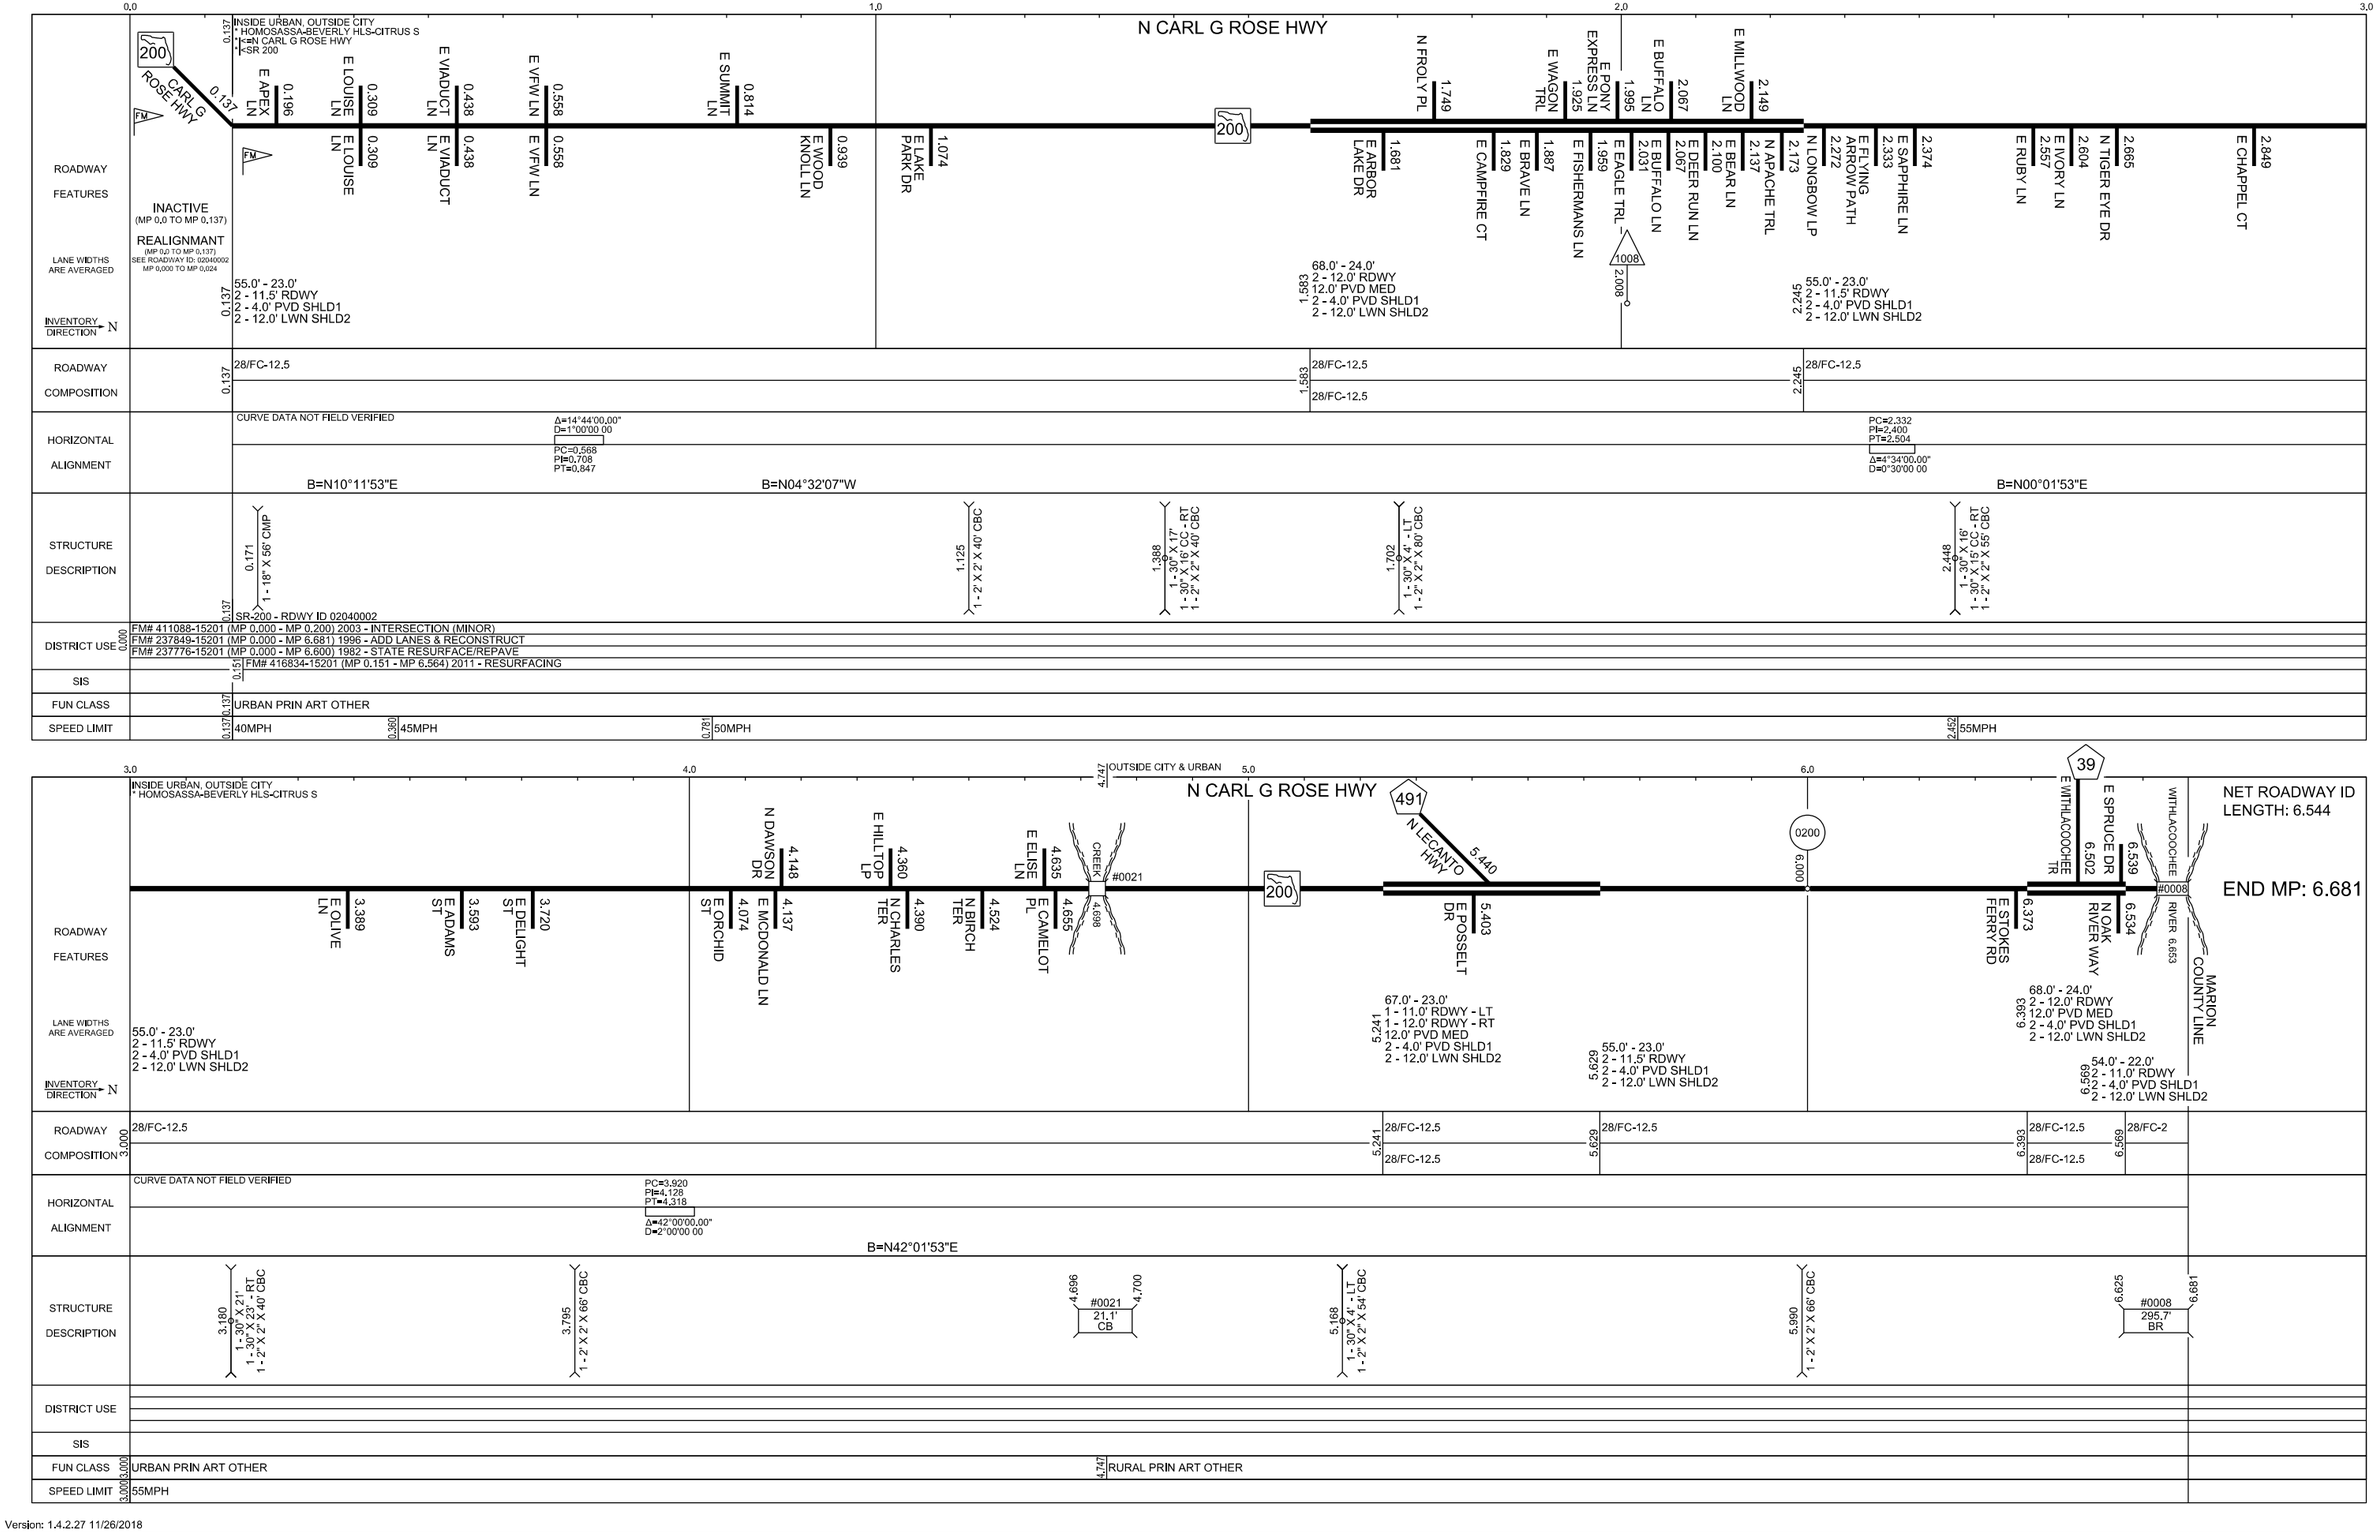

Version: 1.4.2.27 11/26/2018